




AURA

Prestige

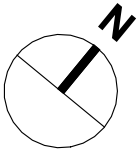

B) INFORMATION FOR APPROVAL / C) TENDER / D) INFORMATION FOR CONSTRUCTION		
Project Name	SHANTANU V	Sheet
Architect		Page

DETAIL DESIGN

VISMIT HOLDINGS LIMITED

HAO ARCHITECTURAL & ENGINEERING CONSULTANCY			
Architecture	Structural	Interior	MEP
Urban Planning	Environmental	Health & Safety	Cost Estimation
Project Management	Construction Management	Quality Control	Commissioning

C-10 VIEWS
FRONT 01 VIEW

ARCHITECTURE

C1001

H202408

HAOarchitect





DSO 11 012

RETAIL & RESIDENTIAL BUILDING

Plot No. 11-01, DSO, Sector 11, Gurgaon, Haryana

Location: DSO, Sector 11, Gurgaon

RETAIL AREA		
Name	Area SM	Area SF
RETAIL 01	103.28	1111.70
RETAIL 02	68.86	741.20
RETAIL 03	70.71	755.30
RETAIL 04	69.31	746.05
RETAIL 05	67.25	723.87

CONCEPT DESIGN

VISMIT HOLDINGS LIMITED

C-01 GA PLAN

UPPER GROUND FLOOR

ARCHITECTURE


C100

1:200 I

H202408

01/06/2024

NOTE : AREAS ARE SUBJECTED TO CHANGE AS PER FINAL DESIGN. FINAL AREAS ARE CALCULATED BY RERA SURVEYOR.

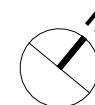

UNIT LEGEND :-		
COLOR	TYPE	NO OF UNIT
Yellow	2.5 BHK	07
Blue	3.5 BHK	01



CONCEPT DESIGN

VISMIT HOLDINGS LIMITED

C-01 GA PLAN
LEVEL 01

ARCHITECTURE

C101

1:200 I

H202408

NOTE : AREAS ARE SUBJECT TO CHANGE AS PER FINAL DESIGN. FINAL AREAS ARE CALCULATED BY RERA SURVEYOR.



UNIT LEGEND :-		
COLOR	TYPE	NO OF
	2.5 BHK	08
	3 BHK	01
	3.5 BHK	01

CONCEPT DESIGN

VISMIT HOLDINGS LIMITED

C-01 GA PLAN
LEVEL 02

ARCHITECTURE

C102

1:200 |

H202408

----- ROAD SIDE -----

ROAD SIDE

ROAD SIDE - - - - -

----- NEIGHBOR PLOT -----

----- NEIGHBOR PLOT -----

NOTE : AREAS ARE SUBJECTED TO CHANGE AS PER FINAL DESIGN. FINAL AREAS ARE CALCULATED BY RERA SURVEYOR..

SWIMMING POOL SIDE



UNIT LEGEND :-		
COLOR	TYPE	NO OF U
	2.5 BHK	08
	3 BHK	01
	3.5 BHK	01

CONCEPT DESIGN

VISMITH HOLDINGS LIMITED

C-01 GA PLAN
TYPICAL LEVEL 03 & 07

ARCHITECTURE

C103

1:200 |

H202408

SWIMMING POOL SIDE

----- ROAD SIDE -----

```

----- NEIGHBOR PLOT -----

```

```

----- NEIGHBOR PLOT -----

```

NOTE : AREAS ARE SUBJECTED TO CHANGE AS PER FINAL DESIGN. FINAL AREAS ARE CALCULATED BY RERA SURVEYOR.



UNIT LEGEND :-

COLOR	TYPE	NO OF UNIT
Light Green	2.5 BHK	08
Light Yellow	3 BHK	01
Light Blue	3.5 BHK	01



CONCEPT DESIGN

VISMIT HOLDINGS LIMITED

C-01 GA PLAN
LEVEL 04


ARCHITECTURE

C104

1:200 I

H202408

NOTE : AREAS ARE SUBJECT TO CHANGE AS PER FINAL DESIGN. FINAL AREAS ARE CALCULATED BY RERA SURVEYOR..

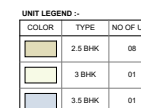

VISMITH HOLDINGS LIMITED

ARCHITECTURE

1:200 |

H202408

ROAD SIDE


ROAD SIDE - - - - -

----- NEIGHBOR PLOT -----

----- NEIGHBOR PLOT -----

SWIMMING POOL SIDE

NOTE : AREAS ARE SUBJECTED TO CHANGE AS PER FINAL DESIGN. FINAL AREAS ARE CALCULATED BY RERA SURVEYOR.

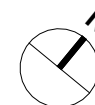

UNIT LEGEND :-

COLOR	TYPE	NO OF UNIT
Light Green	2.5 BHK	08
Light Yellow	3 BHK	01
Light Blue	3.5 BHK	01



SWIMMING POOL SIDE

CONCEPT DESIGN

VISMIT HOLDINGS LIMITED

C-01 GA PLAN
 LEVEL 06

ARCHITECTURE

C106

1:200 I

H202408

NOTE : AREAS ARE SUBJECT TO CHANGE AS PER FINAL DESIGN. FINAL AREAS ARE CALCULATED BY RERA SURVEYOR.



UNIT LEGEND :-

COLOR	TYPE	NO OF UNIT
Light Green	2.5 BHK	07
Light Yellow	3 BHK	0
Light Blue	3.5 BHK	01



CONCEPT DESIGN

VISMIT HOLDINGS LIMITED

C-01 GA PLAN
 LEVEL 08



ARCHITECTURE

C107

1:200 I

H202408

NOTE : AREAS ARE SUBJECT TO CHANGE AS PER FINAL DESIGN. FINAL AREAS ARE CALCULATED BY RERA SURVEYOR.

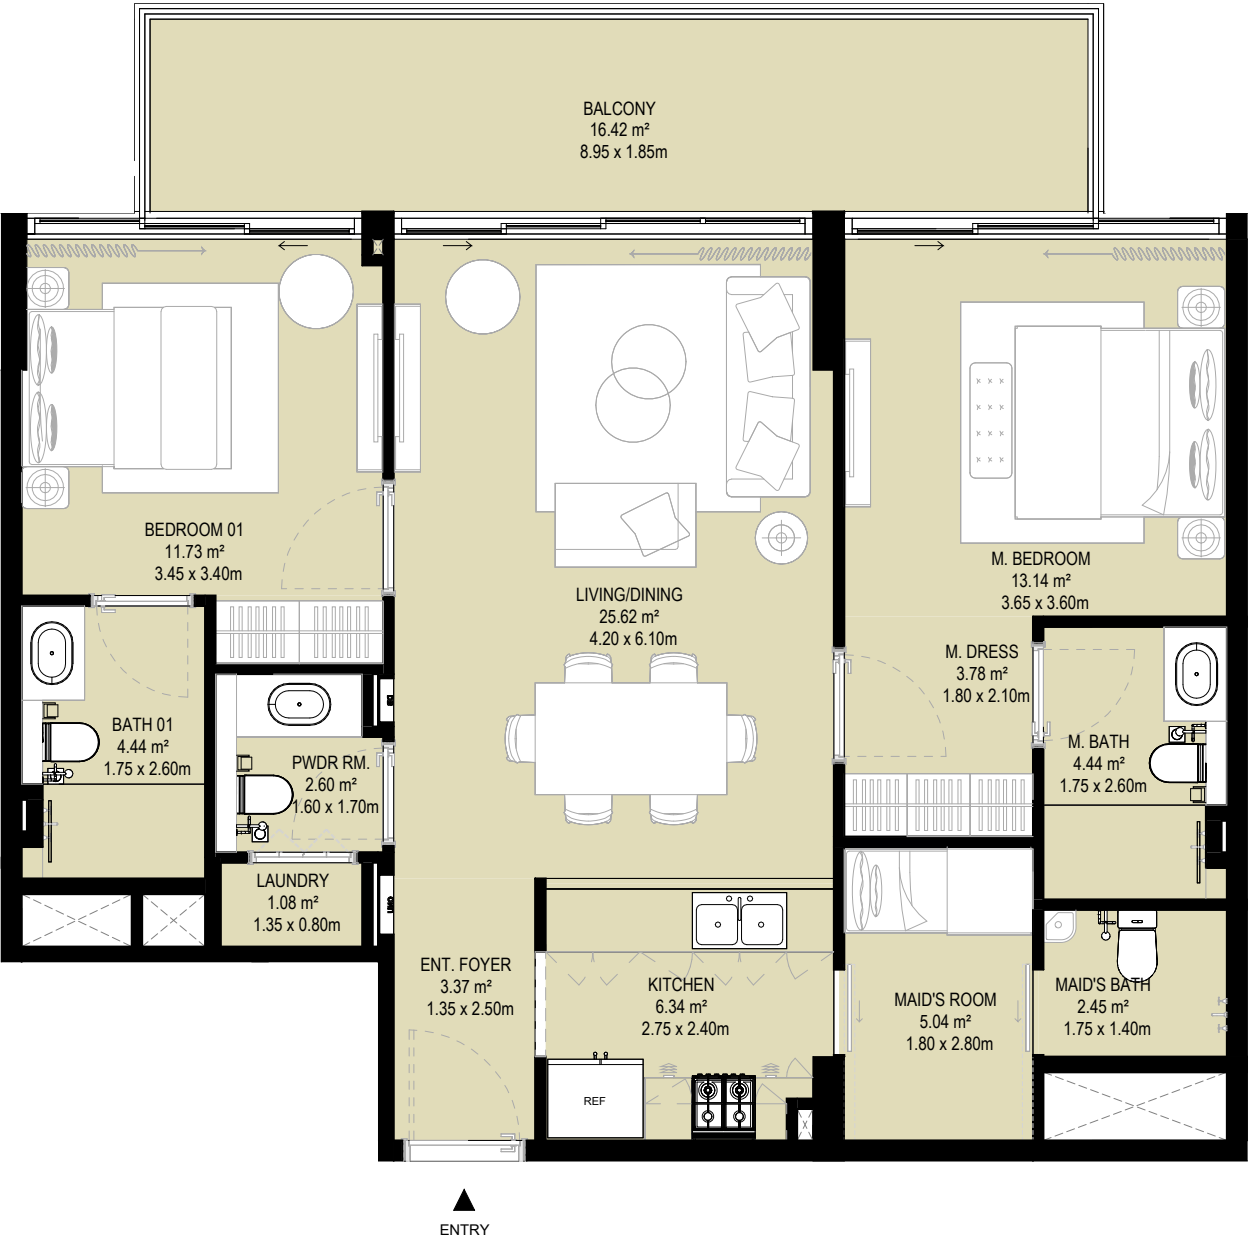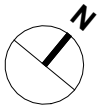

CONCEPT DESIGN
VISMIT HOLDINGS LIMITED

2.5 BEDROOM TYPE 1-A	
Levels	Unit No.
Level 01	104
Level 02	202,205
Level 03	301,306
Level 04	402,405
Level 05	501,506
Level 06	602,605
Level 07	701,706
Level 08	803

2.5 BEDROOM TYPE 1-A		
Name	Area SM	Area SF
Units	93.81	1009.76
Balcony	18.66	200.85
Total Area	112.47	1210.62

C-11 UNIT PLAN
2.5 BHK TYPE 01-A

ARCHITECTURE

C1101

1:50 I

H202408

NOTE : AREAS ARE SUBJECTED TO CHANGE AS PER FINAL DESIGN. FINAL AREAS ARE CALCULATED BY RERA SURVEYOR.



CONCEPT DESIGN

VISMIT HOLDINGS LIMITED

2.5 BEDROOM TYPE 1-B	
Levels	Unit No.
Level 01	103
Level 03	302,305
Level 05	502,505
Level 07	702,705

2.5 BEDROOM TYPE 1-B		
Name	Area SM	Area SF
Units	93.82	1009.87
Balcony	13.78	148.33
Total Area	107.60	1158.20



C-11 UNIT PLAN
2.5 BHK TYPE 01-B

ARCHITECTURE

C1102

1:50 |

H202408

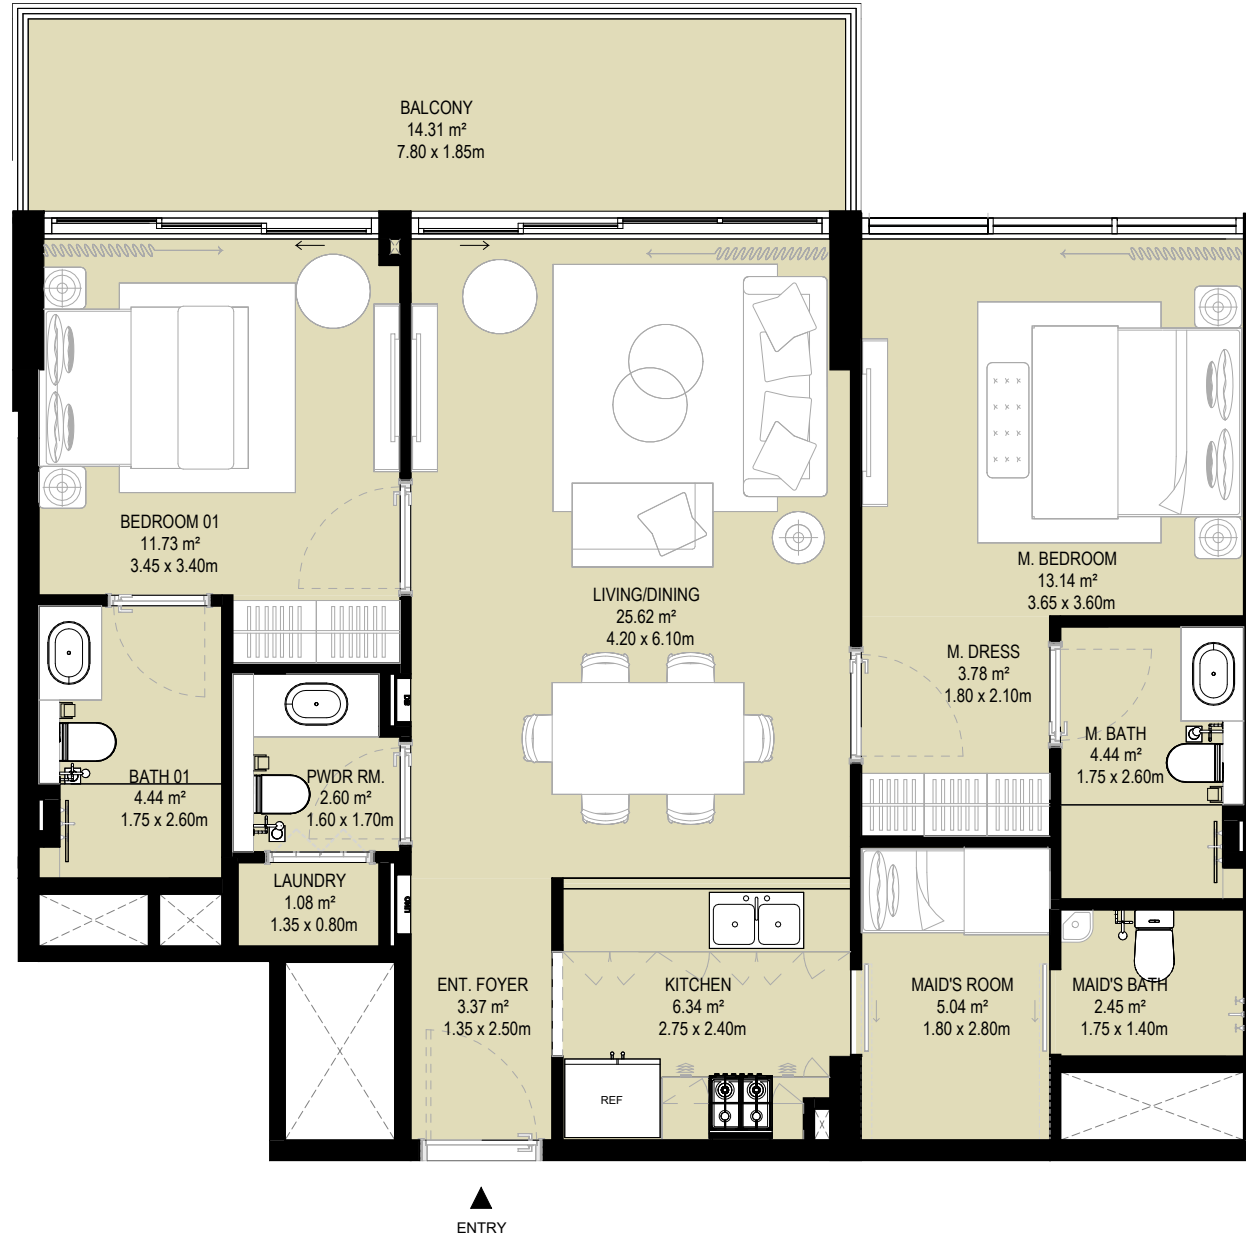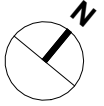

CONCEPT DESIGN
VISMIT HOLDINGS LIMITED

2.5 BEDROOM TYPE 1-C	
Levels	Unit No.
Level 02	201,206
Level 04	401,406
Level 06	601,606
Level 08	804

2.5 BEDROOM TYPE 1-C		
Name	Area SM	Area SF
Units	93.81	1009.86
Balcony	16.23	174.70
Total Area	110.14	1184.46

C-11 UNIT PLAN
2.5 BHK TYPE 01-C

ARCHITECTURE

C1103

1:50 I

H202408

NOTE : AREAS ARE SUBJECTED TO CHANGE AS PER FINAL DESIGN. FINAL AREAS ARE CALCULATED BY RERA SURVEYOR.




CONCEPT DESIGN

VISMIT HOLDINGS LIMITED

2.5 BEDROOM TYPE 1-D		
Name	Area SM	Area SF
Units	93.83	1009.98
Balcony	24.22	260.70
Total Area	118.05	1270.68

1:50 |
H202408

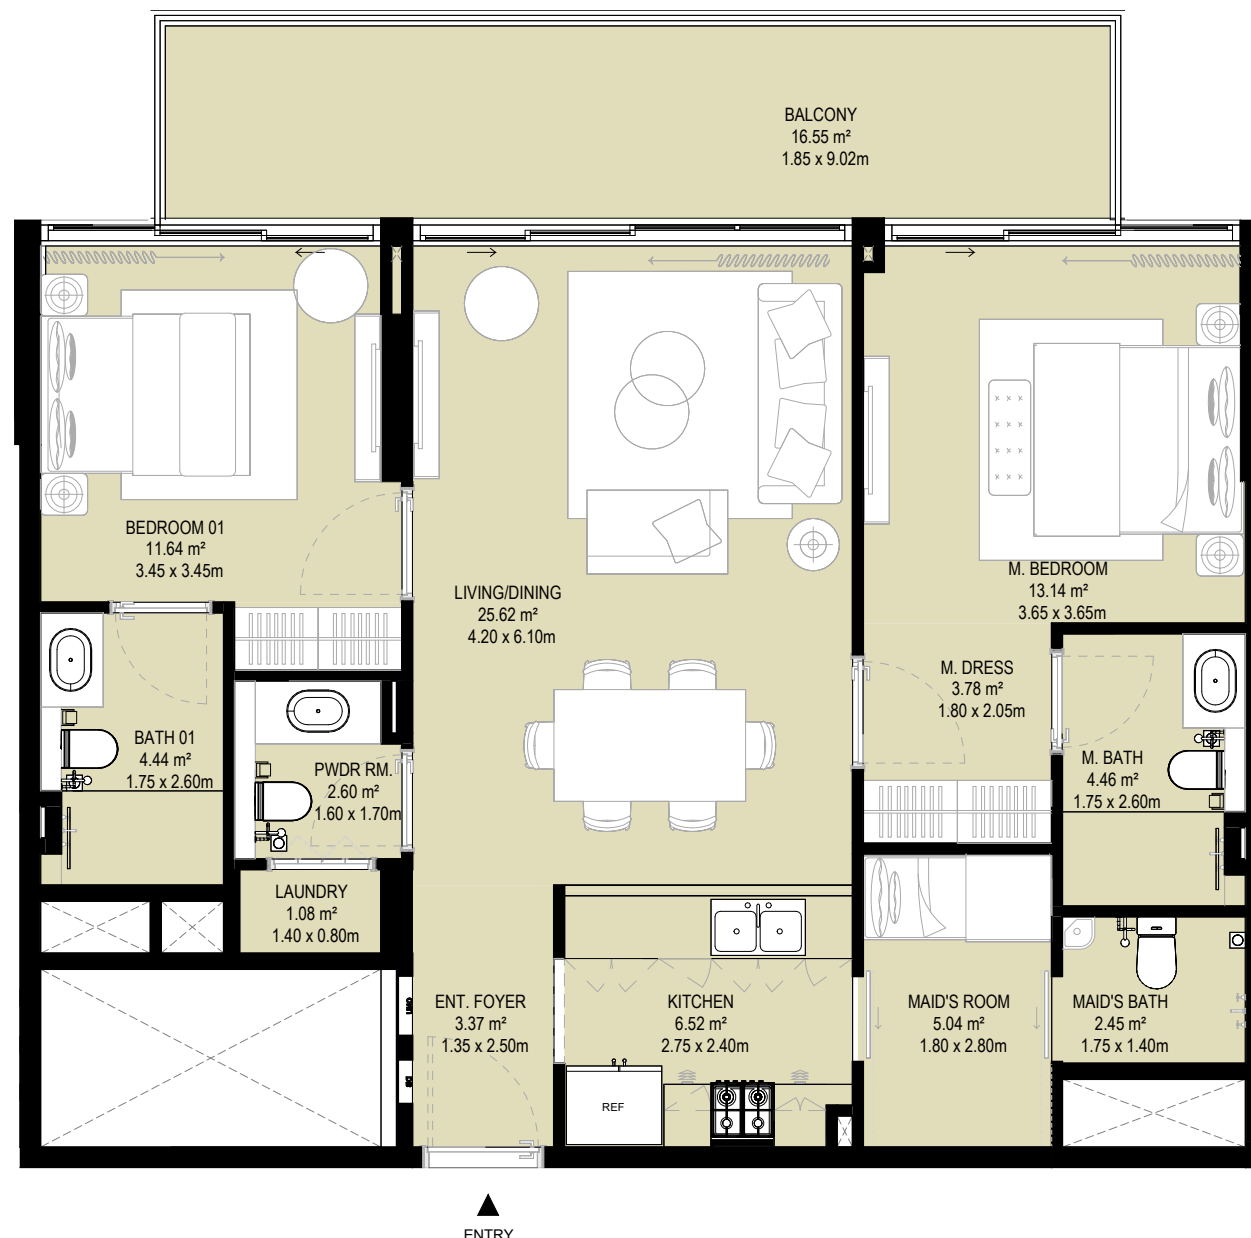

CONCEPT DESIGN
 VISMIT HOLDINGS LIMITED

2.5 BEDROOM TYPE 1-E	
Levels	Unit No.
Level 02	208
Level 04	408
Level 06	608
Level 08	806

2.5 BEDROOM TYPE 1-E		
Name	Area SM	Area SF
Units	93.83	1009.98
Balcony	18.86	203.01
Total Area	112.69	1212.99

C-11 UNIT PLAN
 2.5 BHK TYPE 01-E



ARCHITECTURE

C1105

1:50 I

H202408

NOTE : AREAS ARE SUBJECTED TO CHANGE AS PER FINAL DESIGN. FINAL AREAS ARE CALCULATED BY RERA SURVEYOR.

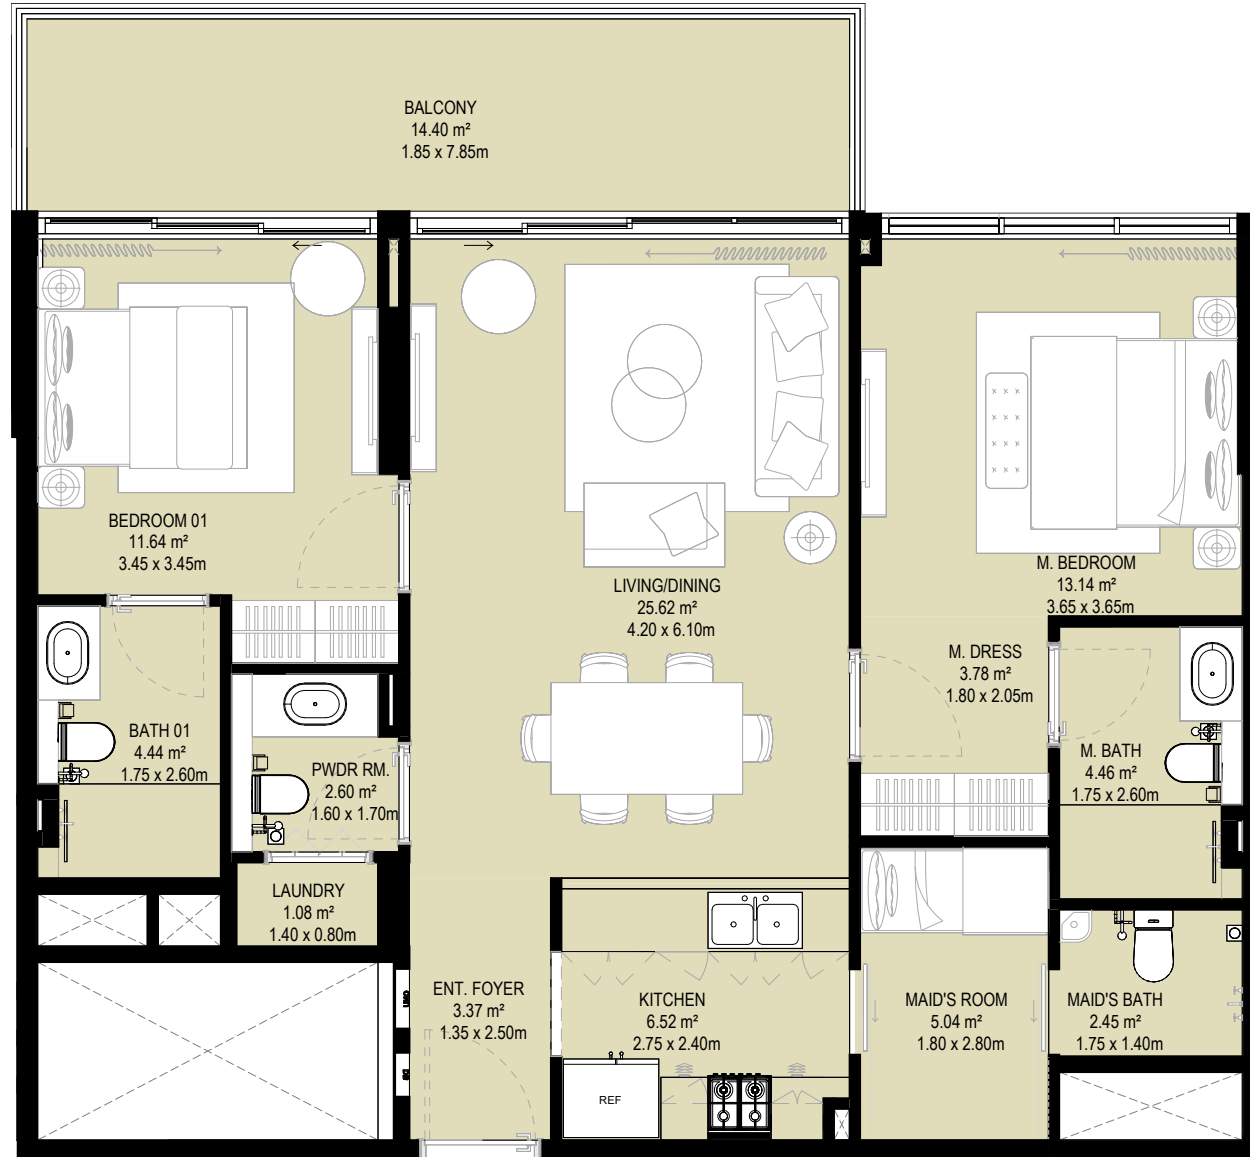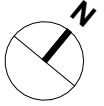

ENTRY

CONCEPT DESIGN
VISMIT HOLDINGS LIMITED

2.5 BEDROOM TYPE 1-F	
Levels	Unit No.
Level 03	308
Level 05	508
Level 07	708

2.5 BEDROOM TYPE 1-F		
Name	Area SM	Area SF
Units	93.83	1009.98
Balcony	16.34	175.88
Total Area	110.17	1185.86

C-11 UNIT PLAN
2.5 BHK TYPE 01-F



ARCHITECTURE

C1106

1:50 I

H202408

NOTE : AREAS ARE SUBJECTED TO CHANGE AS PER FINAL DESIGN. FINAL AREAS ARE CALCULATED BY RERA SURVEYOR.

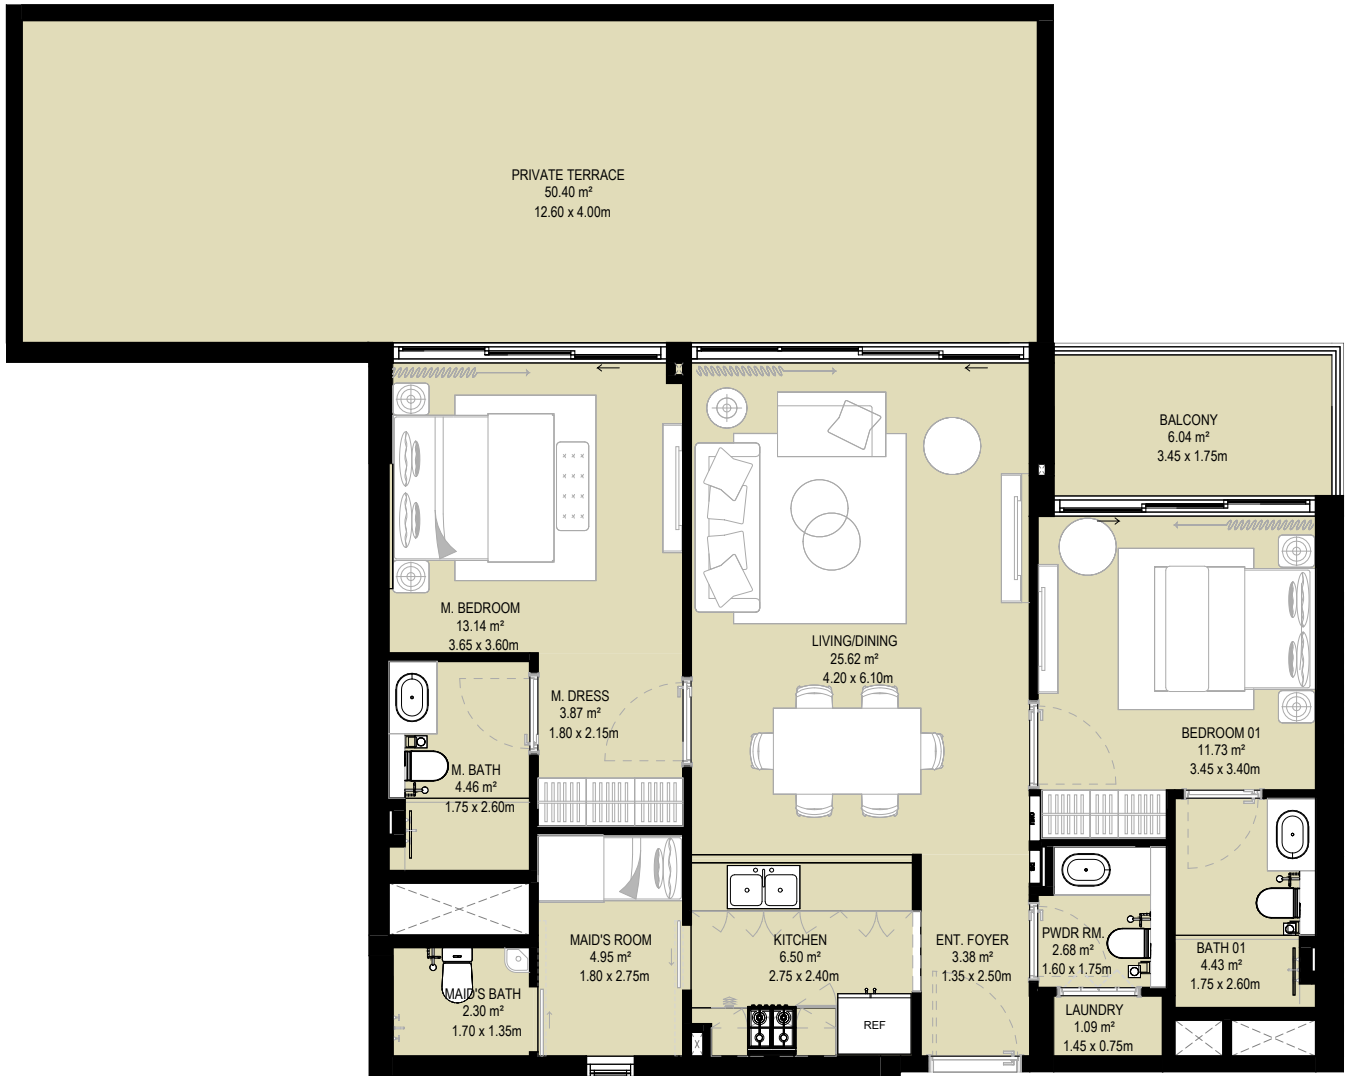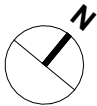

▲
ENTRY


CONCEPT DESIGN
VISMIT HOLDINGS LIMITED

2.5 BEDROOM TYPE 2-A	
Levels	Unit No.
Level 01	101


2.5 BEDROOM TYPE 2-A		
Name	Area SM	Area SF
Units	94.66	1018.91
Balcony	61.19	658.64
Total Area	155.85	1677.56

C-11 UNIT PLAN
2.5 BHK TYPE 02-A
ARCHITECTURE
C1107
As indicated |
H202408
[REDACTED]

NOTE : AREAS ARE SUBJECTED TO CHANGE AS PER FINAL DESIGN. FINAL AREAS ARE CALCULATED BY RERA SURVEYOR.

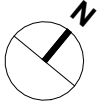

CONCEPT DESIGN
VISMIT HOLDINGS LIMITED

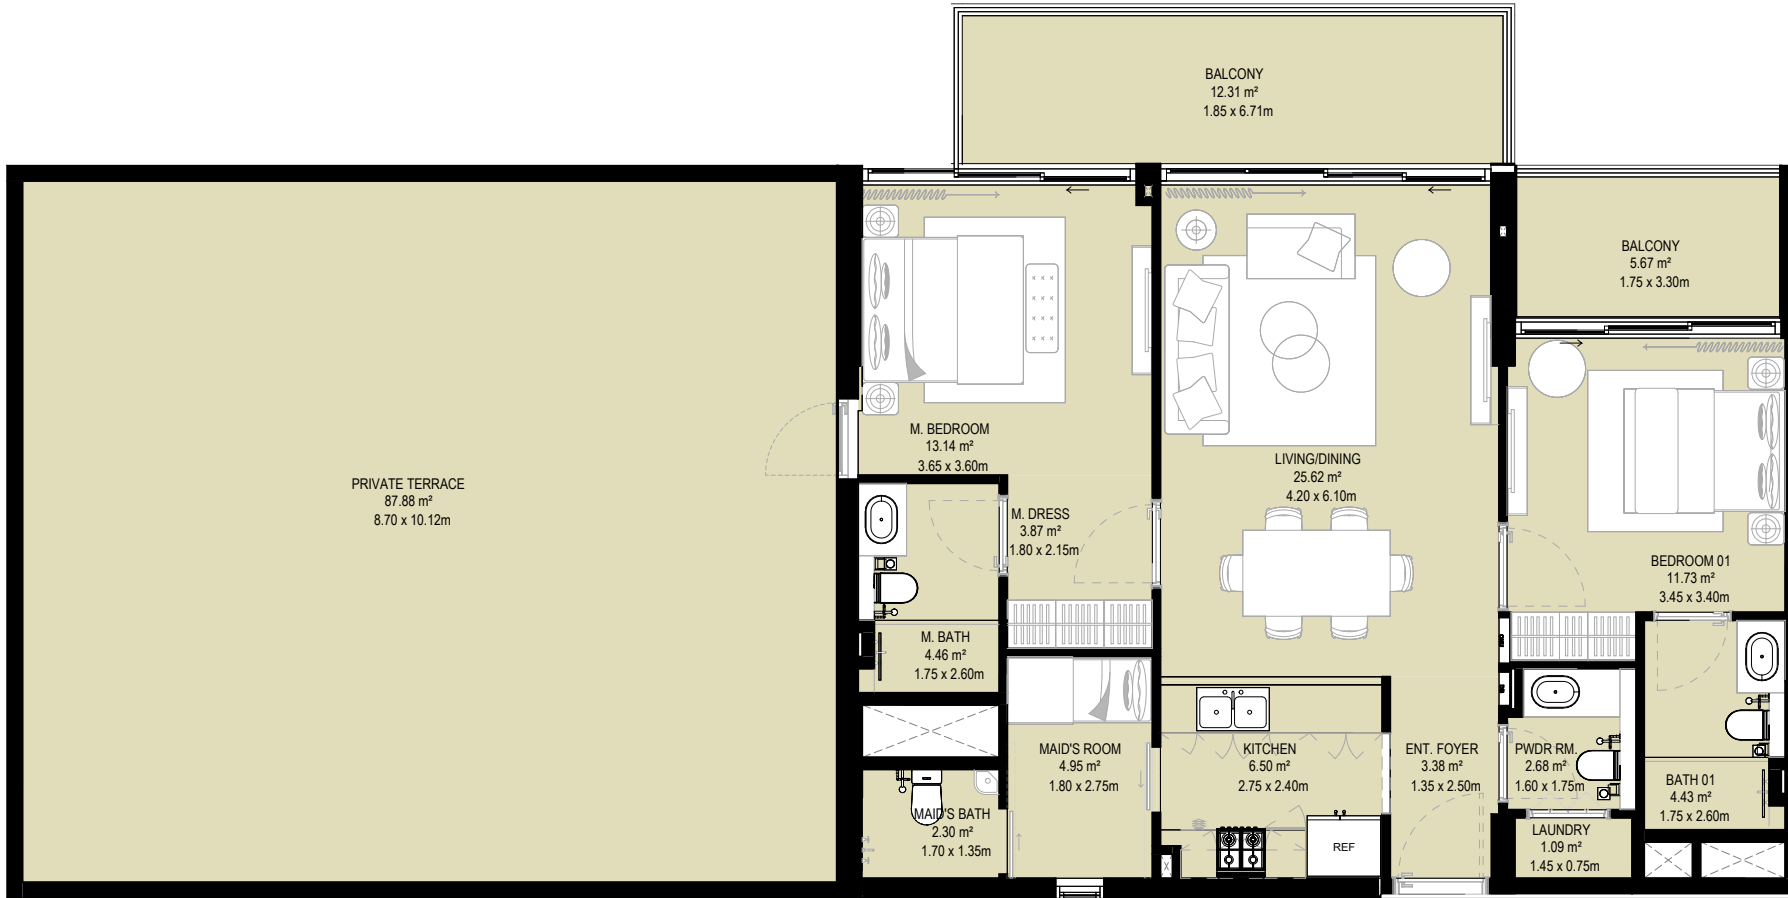

▲
ENTRY

2.5 BEDROOM TYPE 2-B	
Levels	Unit No.
Level 01	107

2.5 BEDROOM TYPE 2-B		
Name	Area SM	Area SF
Units	93.97	1011.48
Balcony	112.20	1218.47
Total Area	207.17	2229.96

C-11 UNIT PLAN
2.5 BHK TYPE 02-B

ARCHITECTURE

C1108

As indicated |

H202408

NOTE : AREAS ARE SUBJECTED TO CHANGE AS PER FINAL DESIGN. FINAL AREAS ARE CALCULATED BY RERA SURVEYOR.



2.5 BEDROOM TYPE 2-C	
Levels	Unit No.
Level 01	108

C-11 UNIT PLAN
2.5 BHK TYPE 02-C

ARCHITECTURE



C1109

As indicated |

H202408

2.5 BEDROOM TYPE 2-C		
Name	Area SM	Area SF
Units	93.98	1011.59
Balcony	119.85	1290.05
Total Area	213.83	2301.65

NOTE : AREAS ARE SUBJECTED TO CHANGE AS PER FINAL DESIGN. FINAL AREAS ARE CALCULATED BY RERA SURVEYOR.

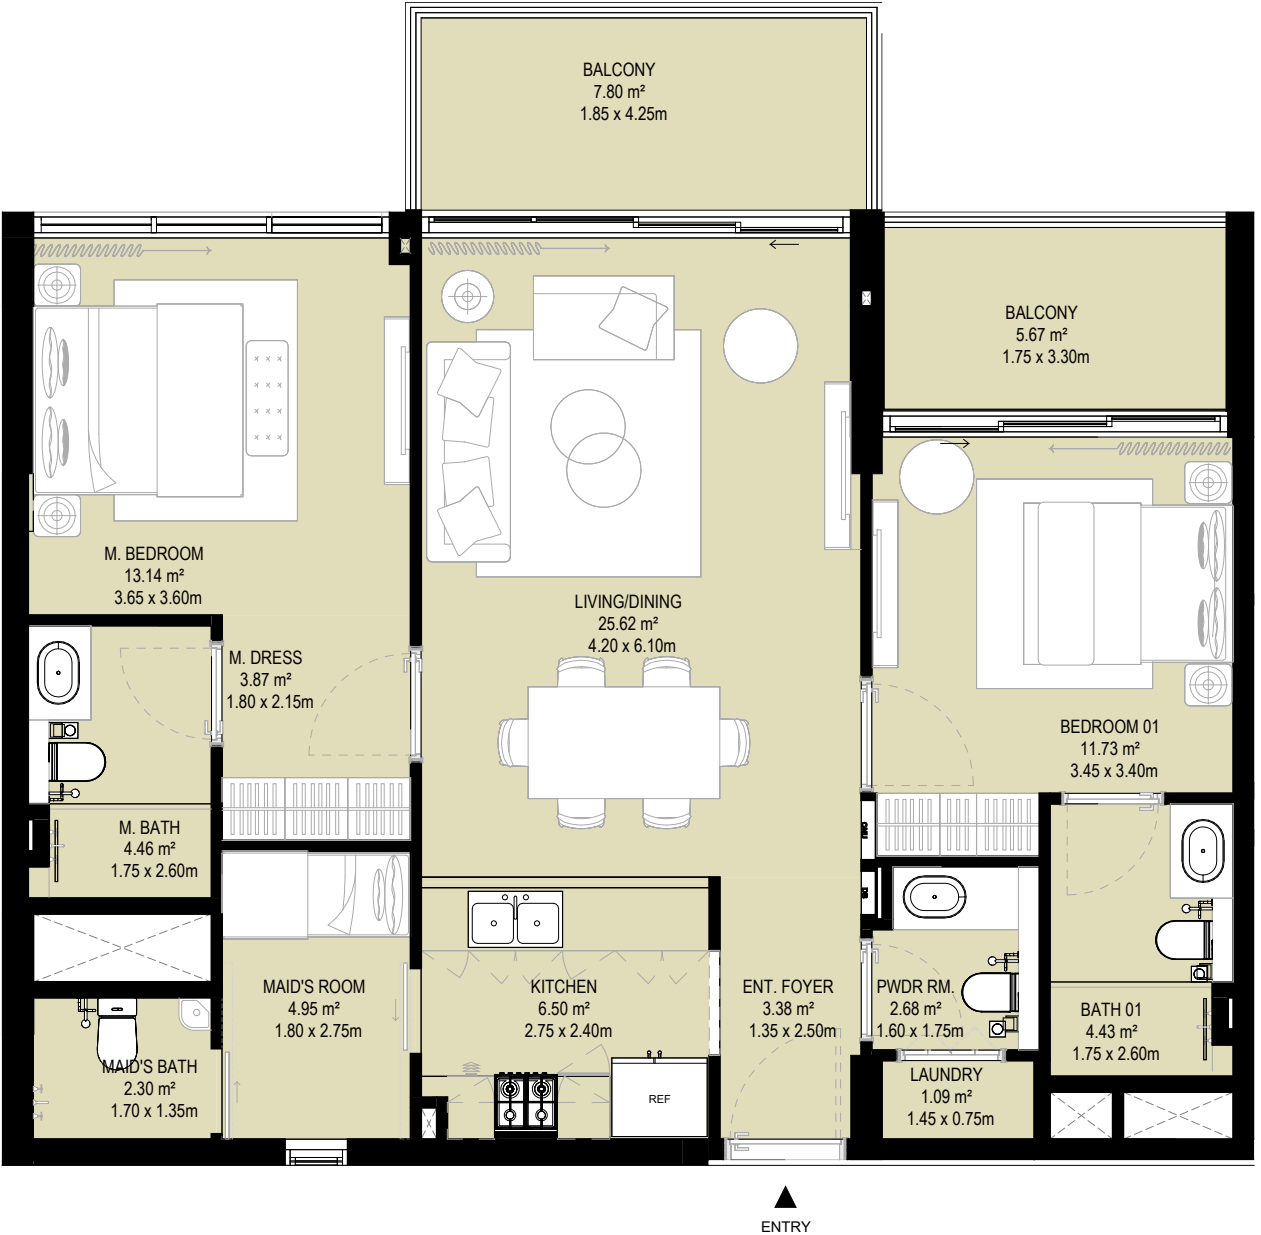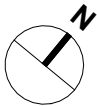



CONCEPT DESIGN
VISMIT HOLDINGS LIMITED

2.5 BEDROOM TYPE 2-D	
Levels	Unit No.
Level 02	209
Level 04	409
Level 06	609
Level 08	807

2.5 BEDROOM TYPE 2-D		
Name	Area SM	Area SF
Units	93.97	1011.48
Balcony	15.95	117.68
Total Area	109.92	1183.17

C-11 UNIT PLAN
2.5 BHK TYPE 02-D
ARCHITECTURE
C1110
1:50 I
H202408

NOTE : AREAS ARE SUBJECTED TO CHANGE AS PER FINAL DESIGN. FINAL AREAS ARE CALCULATED BY RERA SURVEYOR.

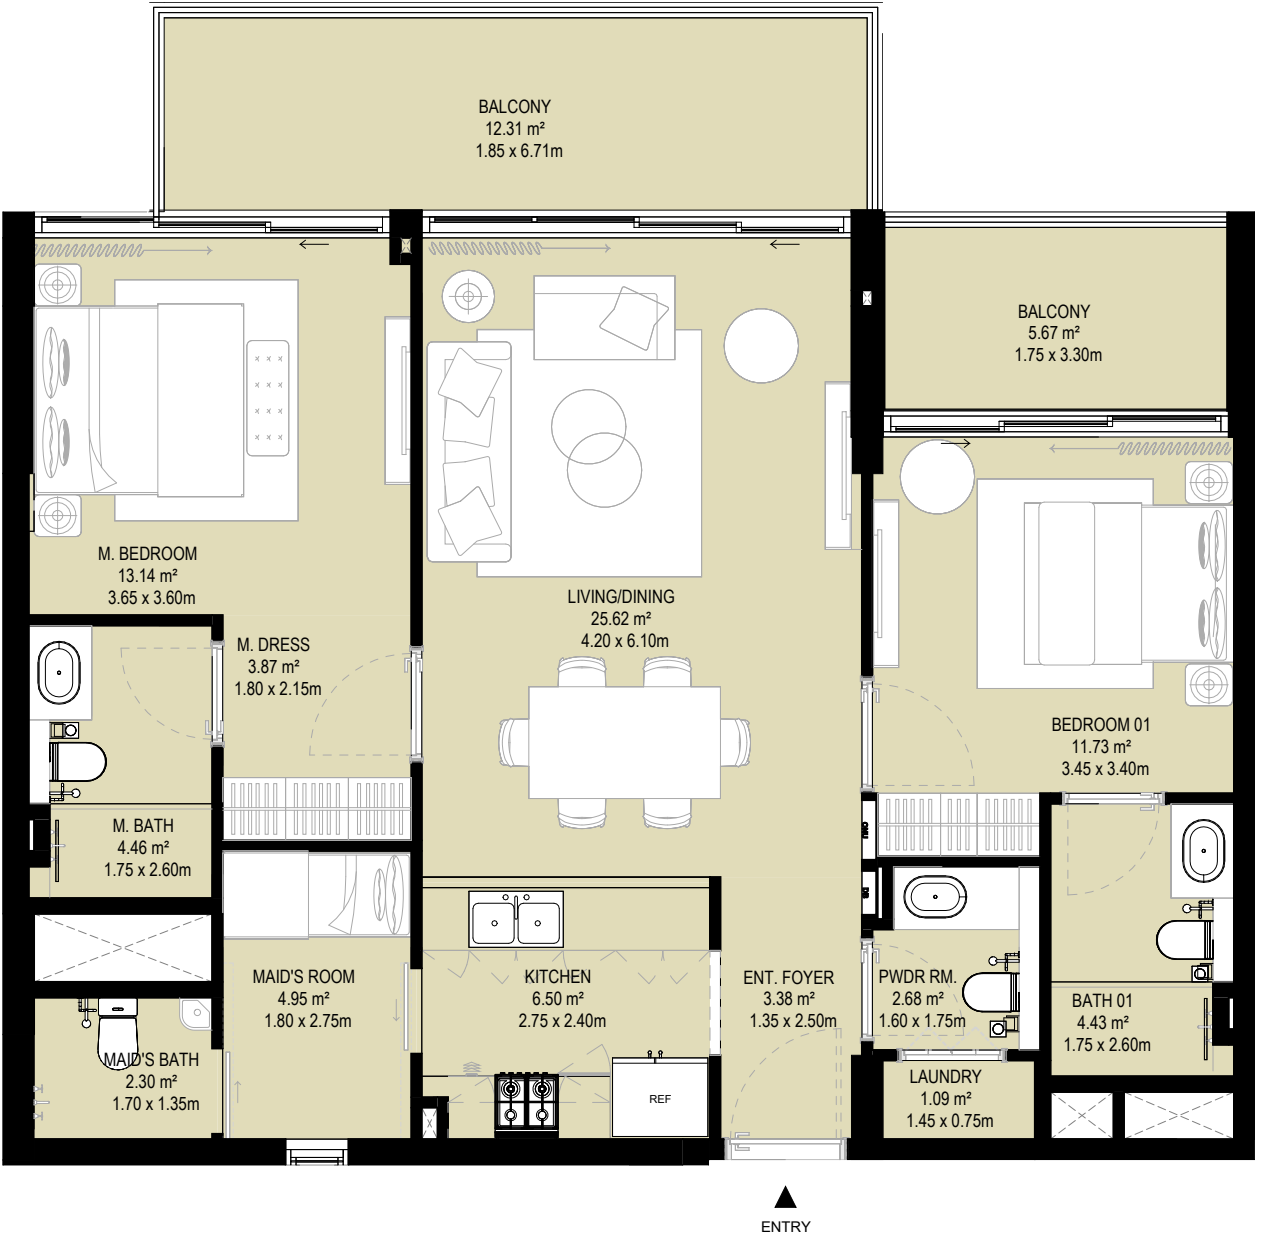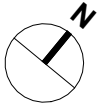

CONCEPT DESIGN
VISMIT HOLDINGS LIMITED

2.5 BEDROOM TYPE 2-E	
Levels	Unit No.
Level 03	309
Level 05	509
Level 07	709

2.5 BEDROOM TYPE 2-E		
Name	Area SM	Area SF
Units	93.98	1011.59
Balcony	21.05	226.58
Total Area	115.03	1238.17

C-11 UNIT PLAN
2.5 BHK TYPE 02-E

ARCHITECTURE

C1111

1:50 I

H202408

NOTE : AREAS ARE SUBJECTED TO CHANGE AS PER FINAL DESIGN. FINAL AREAS ARE CALCULATED BY RERA SURVEYOR.



VISMITH HOLDINGS LIMITED



2.5 BEDROOM TYPE 2-F	
Levels	Unit No.
Level 02	203,210
Level 04	403,410
Level 06	603,610
Level 08	801, 808

2.5 BEDROOM TYPE 2-F		
Name	Area SM	Area SF
Units	94.71	1019.45
Balcony	16.29	175.34
Total Area	111.0	1194.79

ARCHITECTURE

1:50 |

NOTE : AREAS ARE SUBJECTED TO CHANGE AS PER FINAL DESIGN. FINAL AREAS ARE CALCULATED BY RERA SURVEYOR.

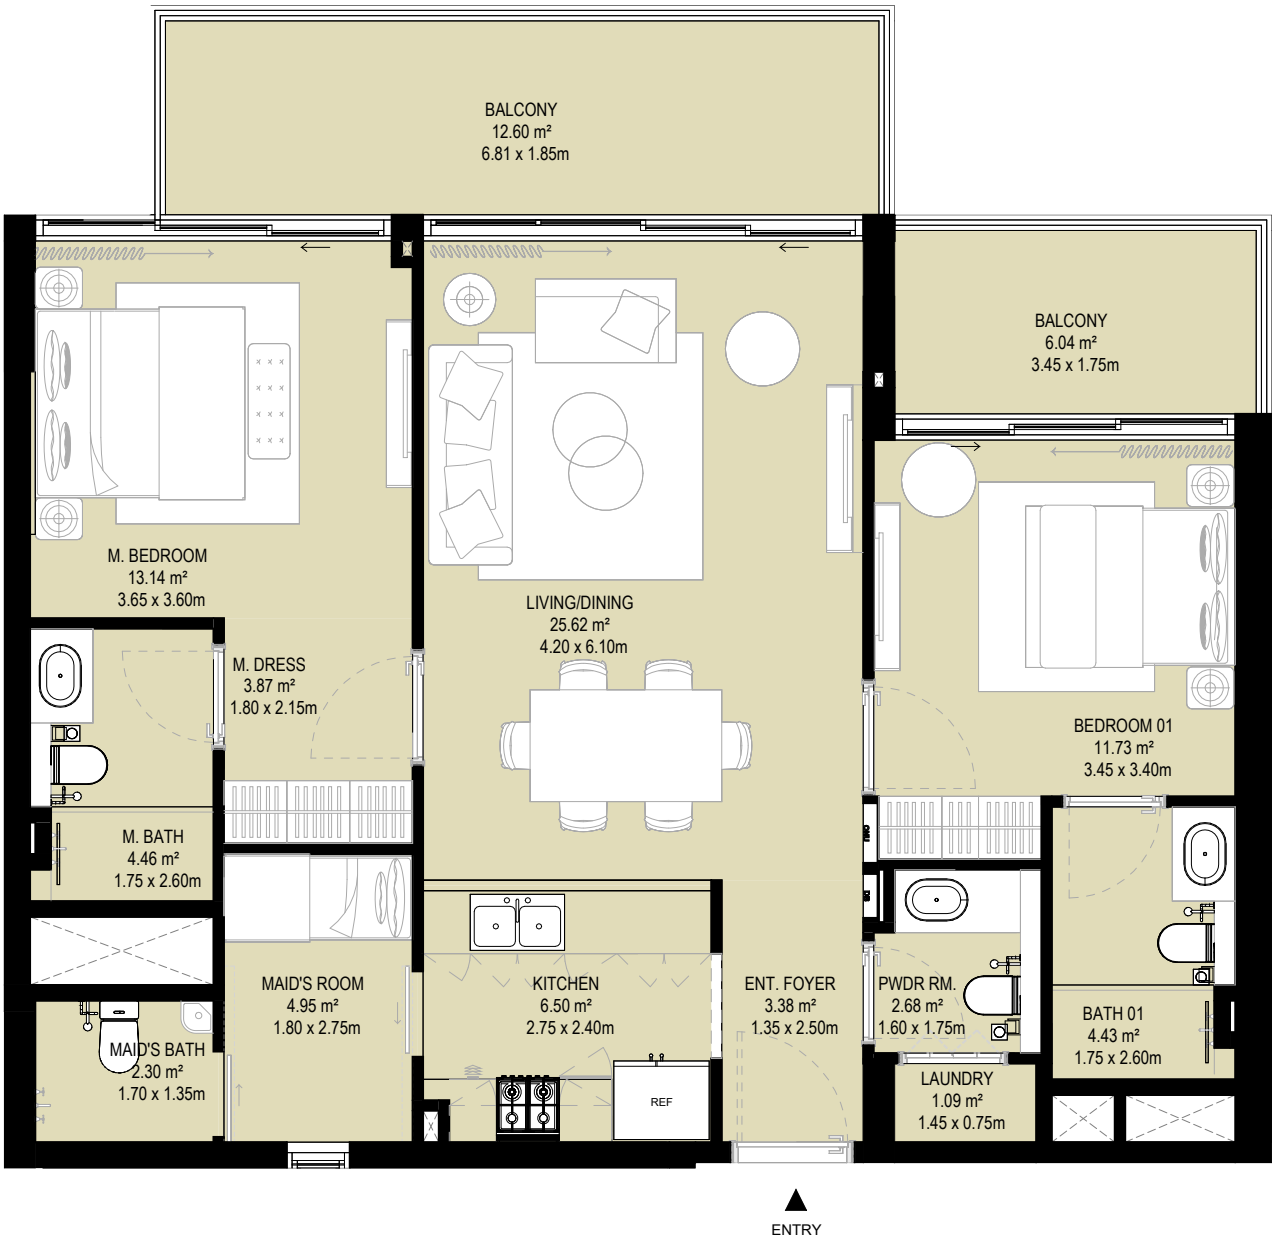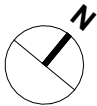



CONCEPT DESIGN
VISMIT HOLDINGS LIMITED

2.5 BEDROOM TYPE 2-G	
Levels	Unit No.
Level 03	303,310
Level 05	503,510
Level 07	703,710

2.5 BEDROOM TYPE 2-G		
Name	Area SM	Area SF
Units	94.71	1019.45
Balcony	21.44	230.78
Total Area	116.15	1250.23

C-11 UNIT PLAN
2.5 BHK TYPE 02-G
ARCHITECTURE
C1113
1:50 I
H202408

NOTE : AREAS ARE SUBJECTED TO CHANGE AS PER FINAL DESIGN. FINAL AREAS ARE CALCULATED BY RERA SURVEYOR.

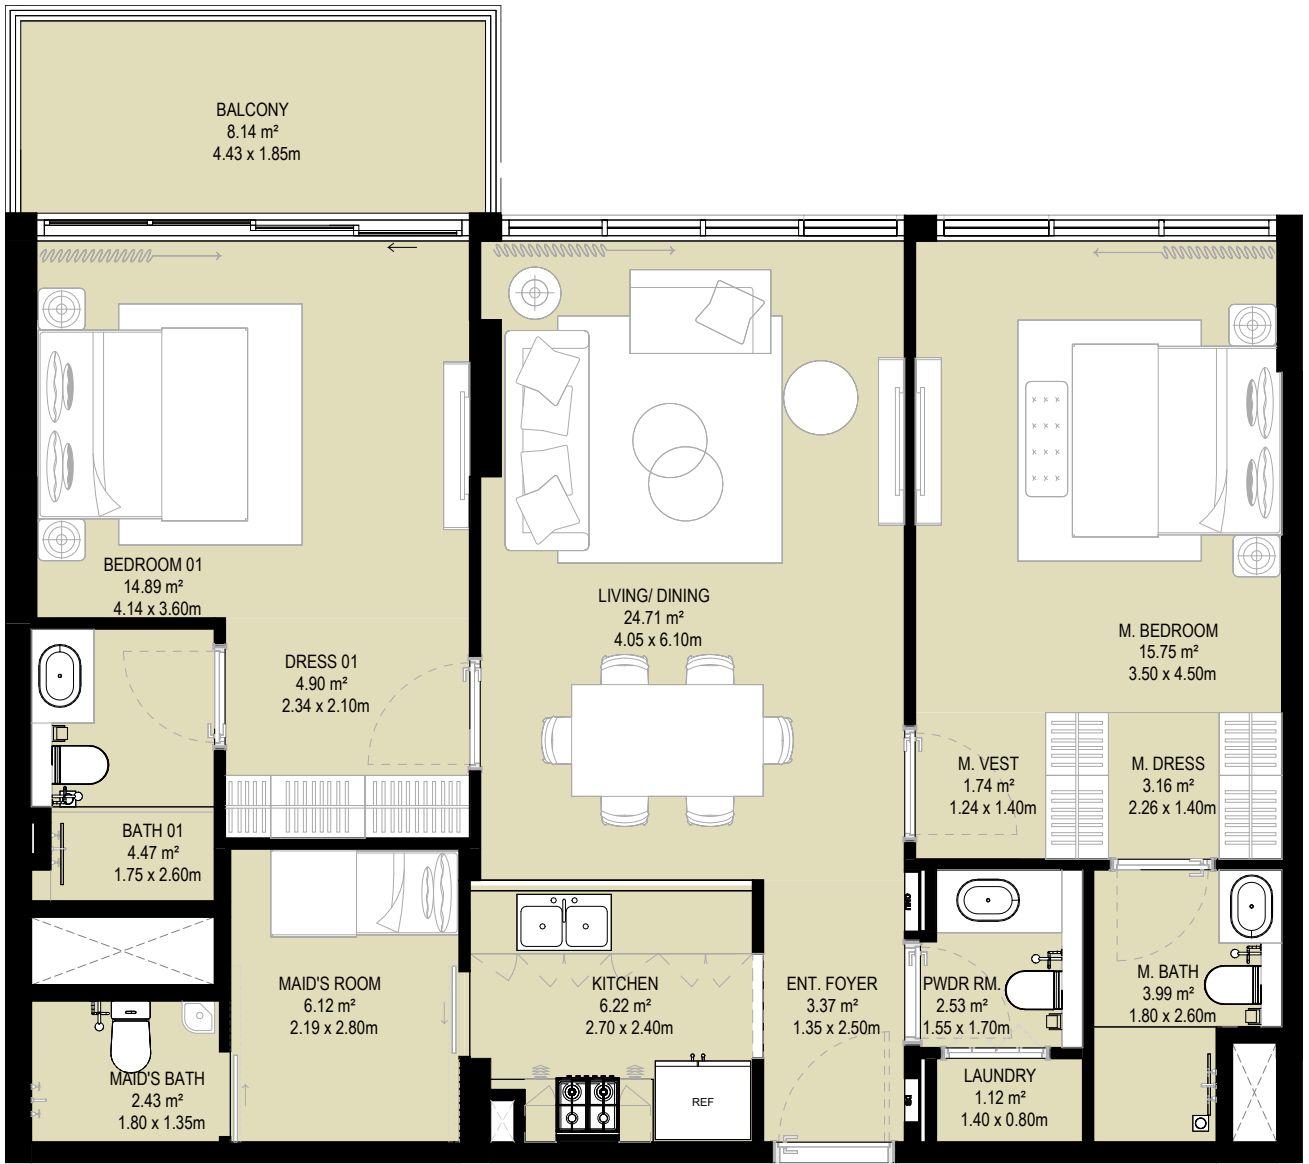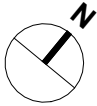

▲
ENTRY


CONCEPT DESIGN
VISMIT HOLDINGS LIMITED

2.5 BEDROOM TYPE 3	
Levels	Unit No.
Level 01	105

2.5 BEDROOM TYPE 3		
Name	Area SM	Area SF
Units	104.90	1129.13
Balcony	9.34	100.53
Total Area	114.24	1229.67

C-11 UNIT PLAN
2.5 BHK TYPE 03
ARCHITECTURE
C1114
1:50 |
H202408

NOTE : AREAS ARE SUBJECTED TO CHANGE AS PER FINAL DESIGN. FINAL AREAS ARE CALCULATED BY RERA SURVEYOR.

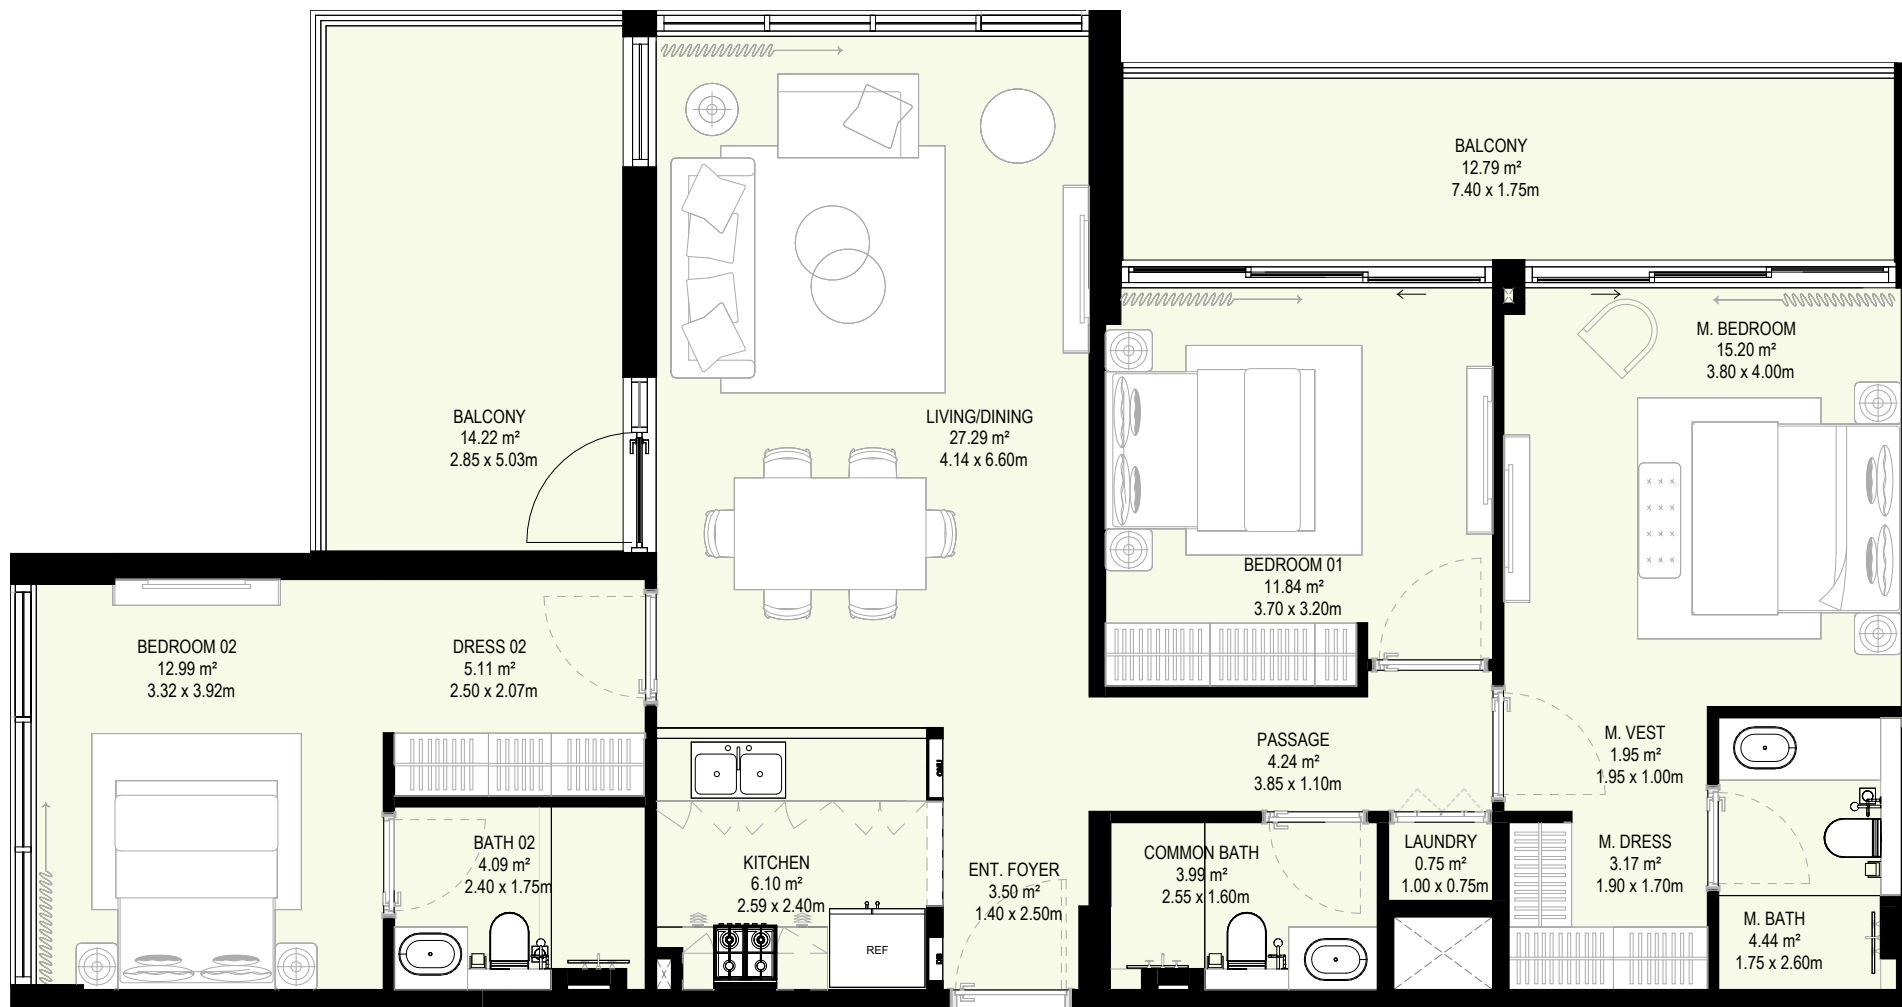

CONCEPT DESIGN
 VISMIT HOLDINGS LIMITED

▲
ENTRY

3 BEDROOM TYPE 1-A	
Levels	Unit No.
Level 02	207

3 BEDROOM TYPE 1-A		
Name	Area SM	Area SF
Units	118.19	1272.19
Balcony	31.0	333.68
Total Area	149.19	1605.87

C-11 UNIT PLAN
 3 BHK TYPE 01-A

ARCHITECTURE

C1115

1:50 |

H202408

NOTE : AREAS ARE SUBJECTED TO CHANGE AS PER FINAL DESIGN. FINAL AREAS ARE CALCULATED BY RERA SURVEYOR.





CONCEPT DESIGN

VISMIT HOLDINGS LIMITED

3 BEDROOM TYPE 1-B		
Name	Area SM	Area SF
Units	118.21	1272.40
Balcony	22.14	238.31
Total Area	140.35	1510.71

ARCHITECTURE

1:50 |
H202408

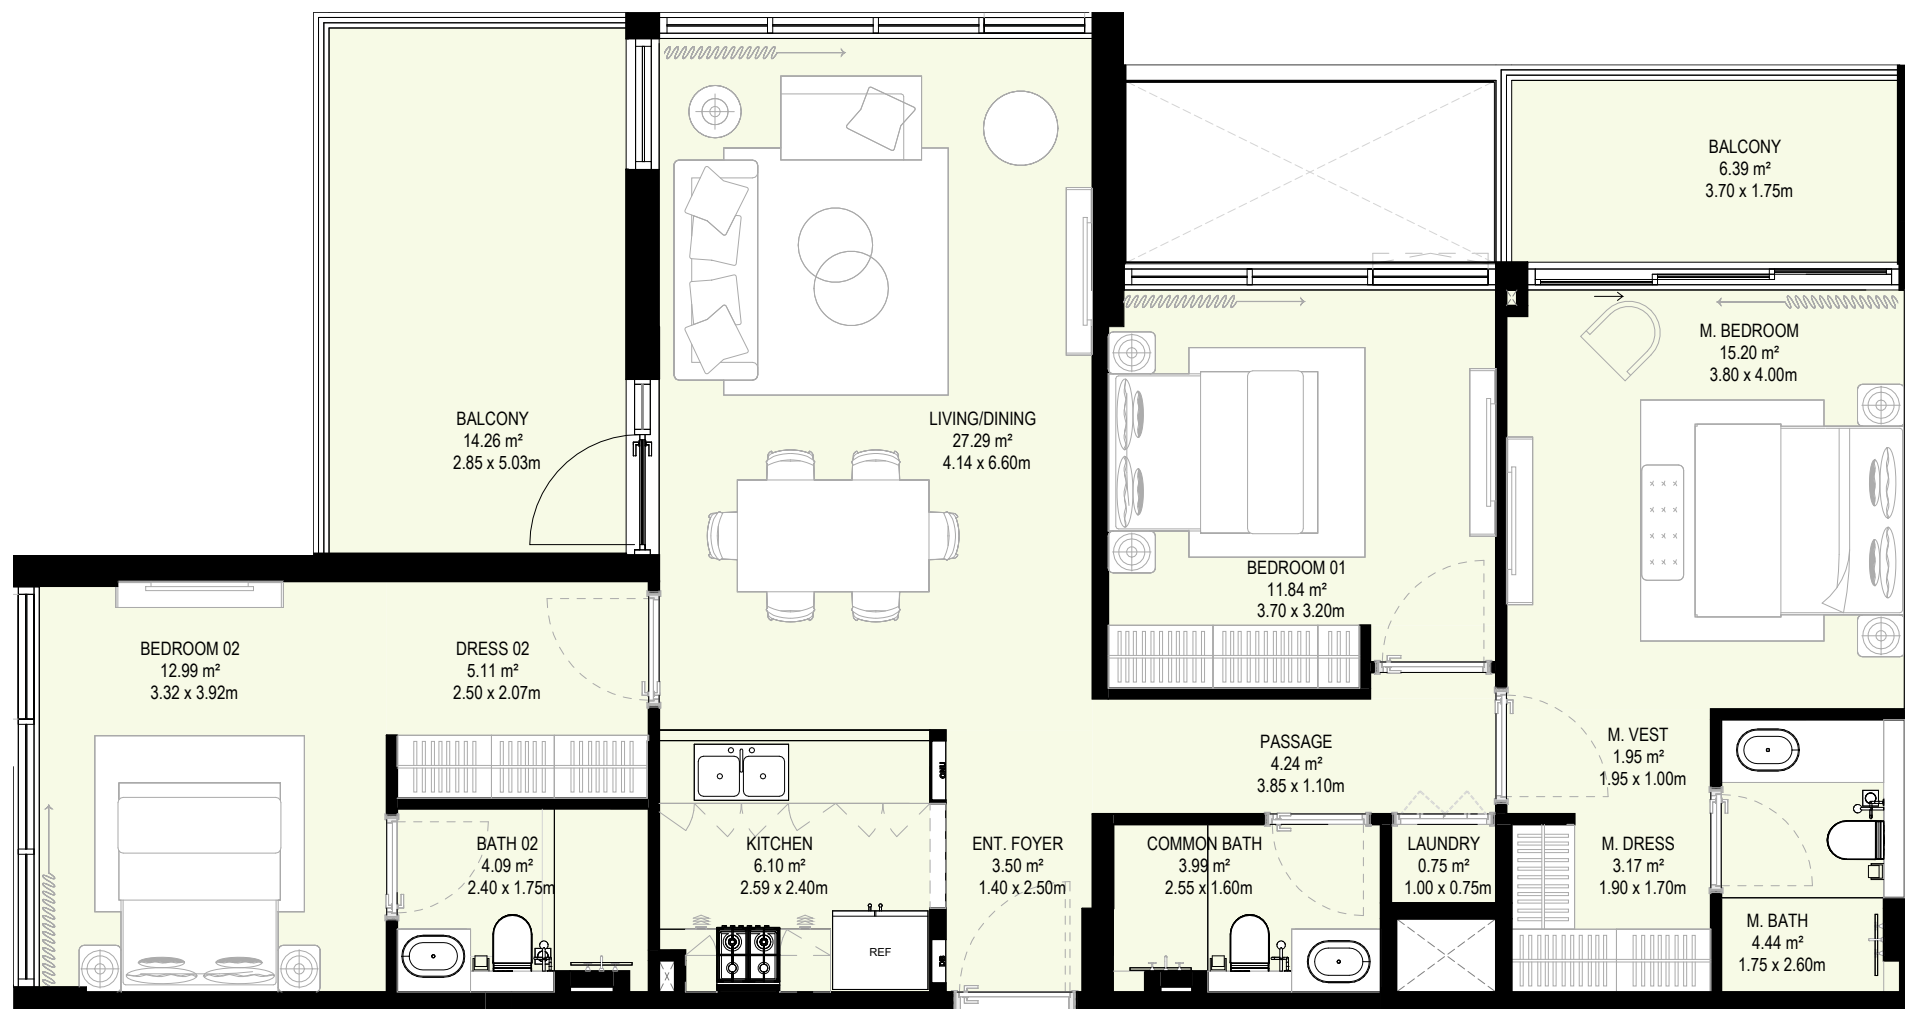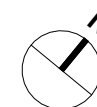

CONCEPT DESIGN

VISMITH HOLDINGS LIMITED

▲
ENTRY

3 BEDROOM TYPE 1-C	
Levels	Unit No.
Level 04	407
Level 06	607
Level 08	805

3 BEDROOM TYPE 1-C		
Name	Area SM	Area SF
Units	118.17	1271.97
Balcony	23.65	254.57
Total Area	141.82	1526.54

C-11 UNIT PLAN
3 BHK TYPE 01-C

ARCHITECTURE

C1117

1:50 |
H202408

NOTE : AREAS ARE SUBJECTED TO CHANGE AS PER FINAL DESIGN. FINAL AREAS ARE CALCULATED BY RERA SURVEYOR.



C-11 UNIT PLAN
3.5 BHK TYPE 01-A

ARCHITECTURE

C1118

1:50 |

H202408

3.5 BEDROOM TYPE 1-A		
Name	Area SM	Area SF
Units	123.13	1325.36
Balcony	22.31	240.14
Total Area	145.44	1565.50

NOTE : AREAS ARE SUBJECTED TO CHANGE AS PER FINAL DESIGN. FINAL AREAS ARE CALCULATED BY RERA SURVEYOR.



C-11 UNIT PLAN
3.5 BHK TYPE 01-B

ARCHITECTURE

C1119

1:50 |

H202408

3.5 BEDROOM TYPE 1-B	
Levels	Unit No.
Level 02	204
Level 04	404
Level 06	604
Level 08	802

3.5 BEDROOM TYPE 1-B		
Name	Area SM	Area SF
Units	123.17	1325.79
Balcony	21.64	232.93
Total Area	144.81	1558.72

NOTE : AREAS ARE SUBJECTED TO CHANGE AS PER FINAL DESIGN. FINAL AREAS ARE CALCULATED BY RERA SURVEYOR.





Reach Us

Email


info@aurainfinite.ae

Office

2412, Burlington Tower,
Business Bay, Dubai, UAE.

www.aurainfinite.ae

This brochure is for conceptual purpose only. its contains are not legally binding.

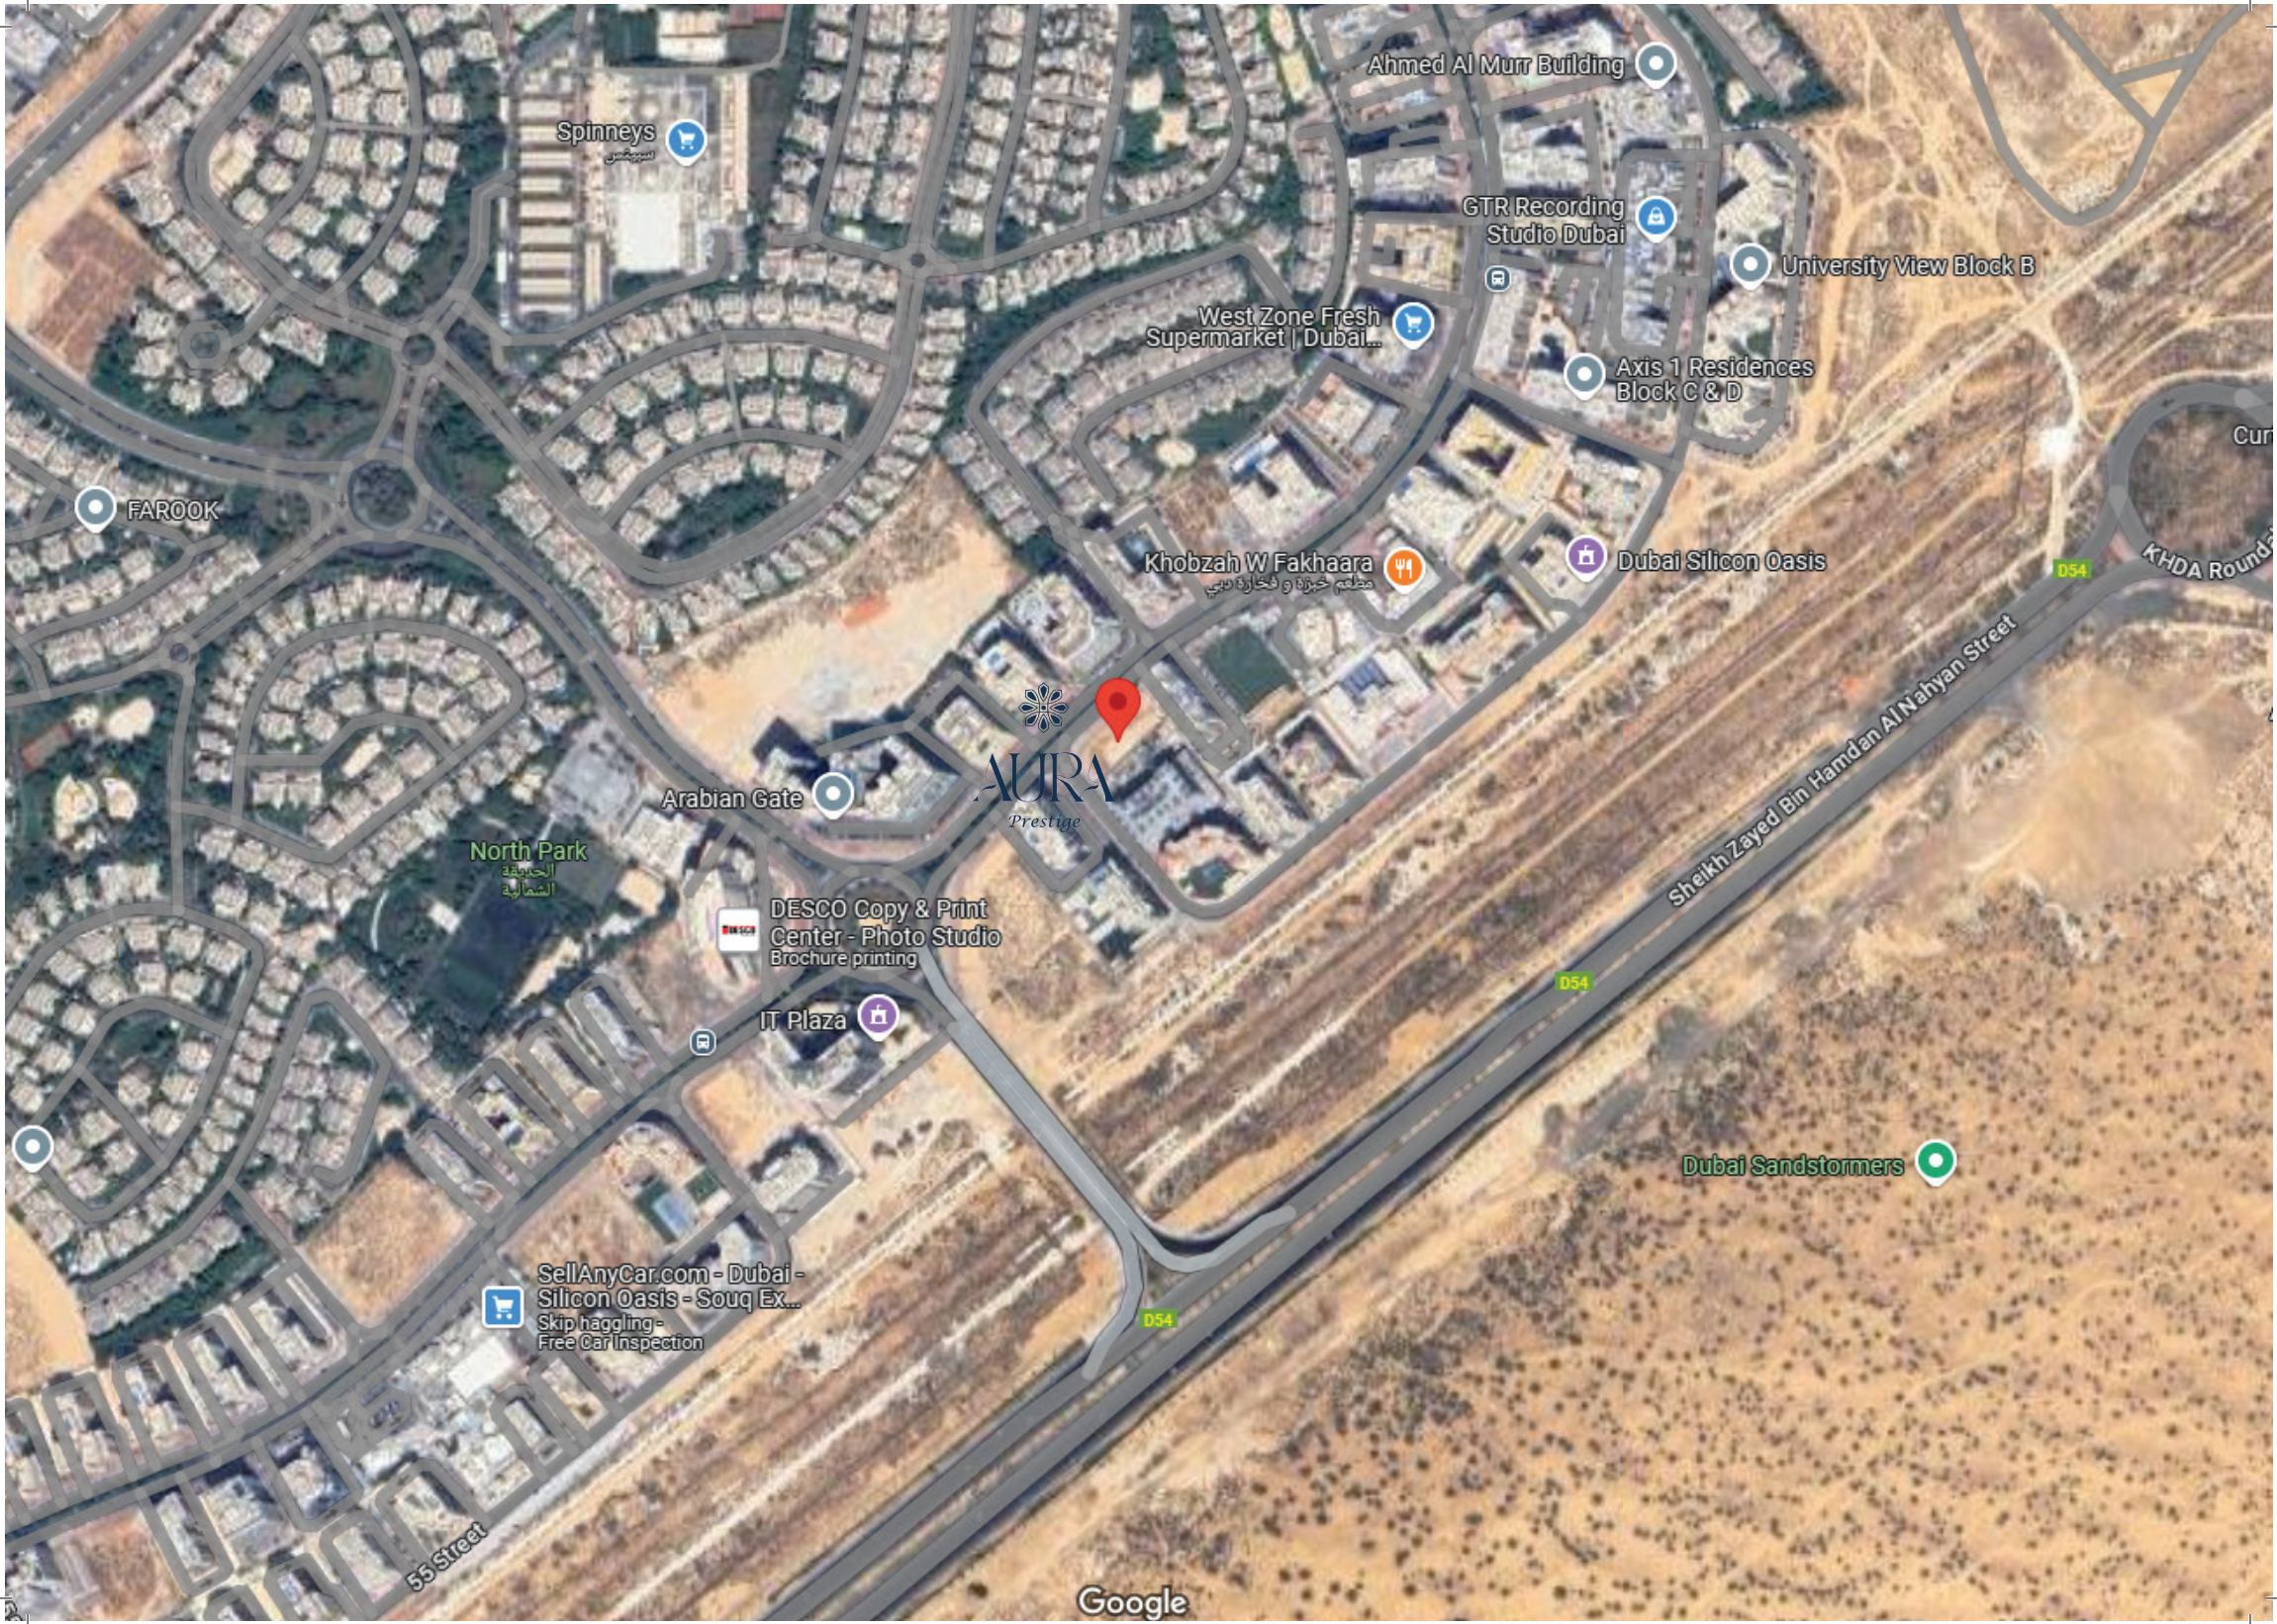





AURA

Prestige