


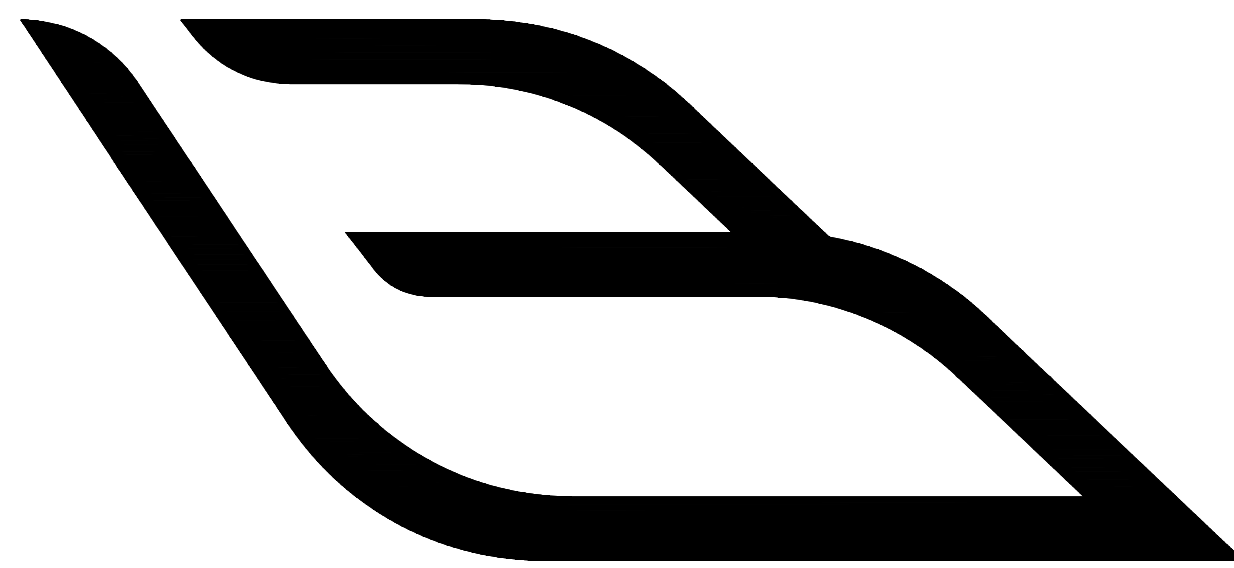

BINGHATTI SKYFLAME-01

G +5P +27 RESIDENTIAL FLOORS + MECH. + ROOF

MAJAN-WADI AL SAFA3





BINGHATTI SKYFLAME-01

PERSPECTIVE


سلفرستون
للاستشارات الهندسية



SILVER STONE
ENGINEERING CONSULTANTS



UNIT TABULATION SUMMARY						
Floors	Studio	1-Bed	2-Bed	4-Bed	TOTAL	
1st Floor	32	21	2	0	55	
2nd Floor	37	25	2	0	64	
3rd Floor	37	29	2	0	68	
4th Floor	37	29	2	0	68	
5th Floor	37	29	2	0	68	
6th Floor	37	29	2	0	68	
7th Floor	37	29	2	0	68	
8th Floor	37	29	2	0	68	
9th Floor	37	29	2	0	68	
Mechanical Floor	0	0	0	0	0	
Structural Slab	0	0	0	0	0	
10th Floor	35	29	2	0	66	
11th Floor	35	28	2	0	65	
12th Floor	29	27	2	0	58	
13th Floor	31	26	2	0	59	
14th Floor	27	24	2	0	53	
15th Floor	29	23	2	0	54	
16th Floor	27	22	2	0	51	
17th Floor	28	20	0	1	49	
18th Floor	22	19	2	0	43	
19th Floor	24	18	2	0	44	
20th Floor	18	17	2	0	37	
21st Floor	20	16	2	0	38	
22nd Floor	15	14	2	0	31	
23rd Floor	17	13	2	0	32	
24th Floor	15	12	2	0	29	
25th Floor	17	10	2	0	29	
26th Floor	11	9	2	0	22	
27th Floor	13	8	2	0	23	
TOTAL	741	584	52	1	1378	

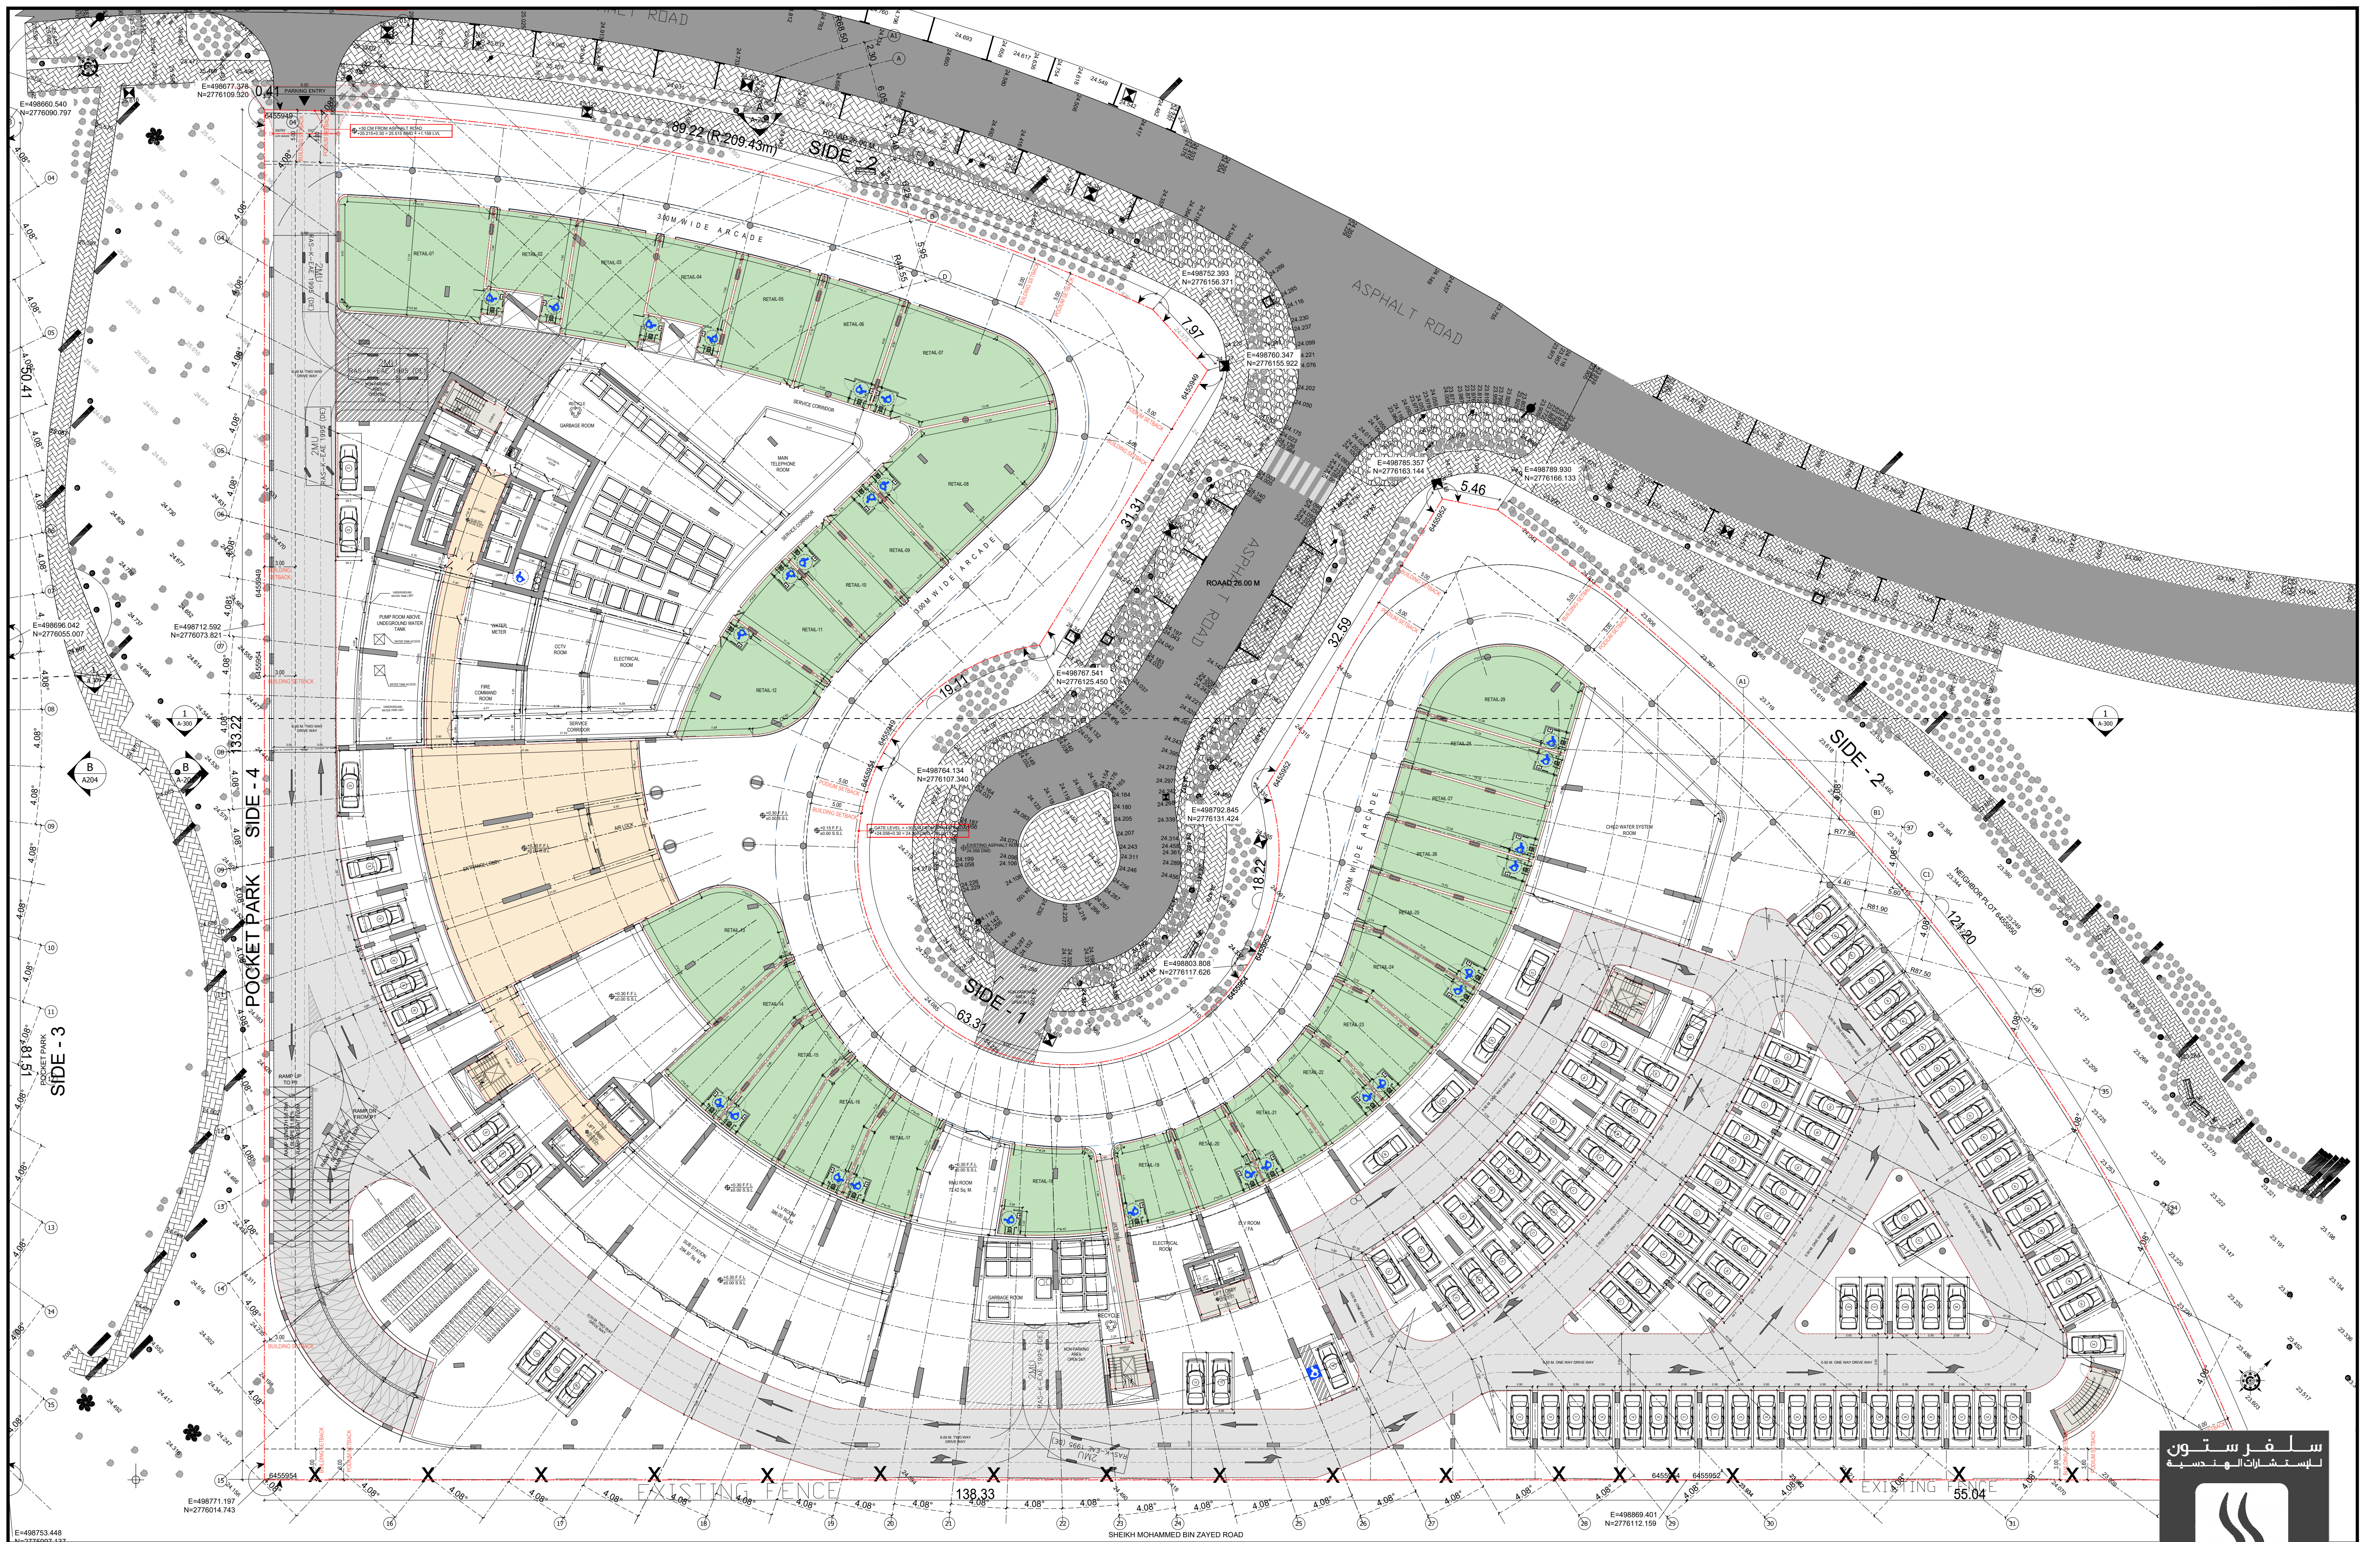


BINGHATTI SKYFLAME-01

GROUND FLOOR PLAN

سلفرستون
للاستشارات الهندسية

SILVER STONE
ENGINEERING CONSULTANTS



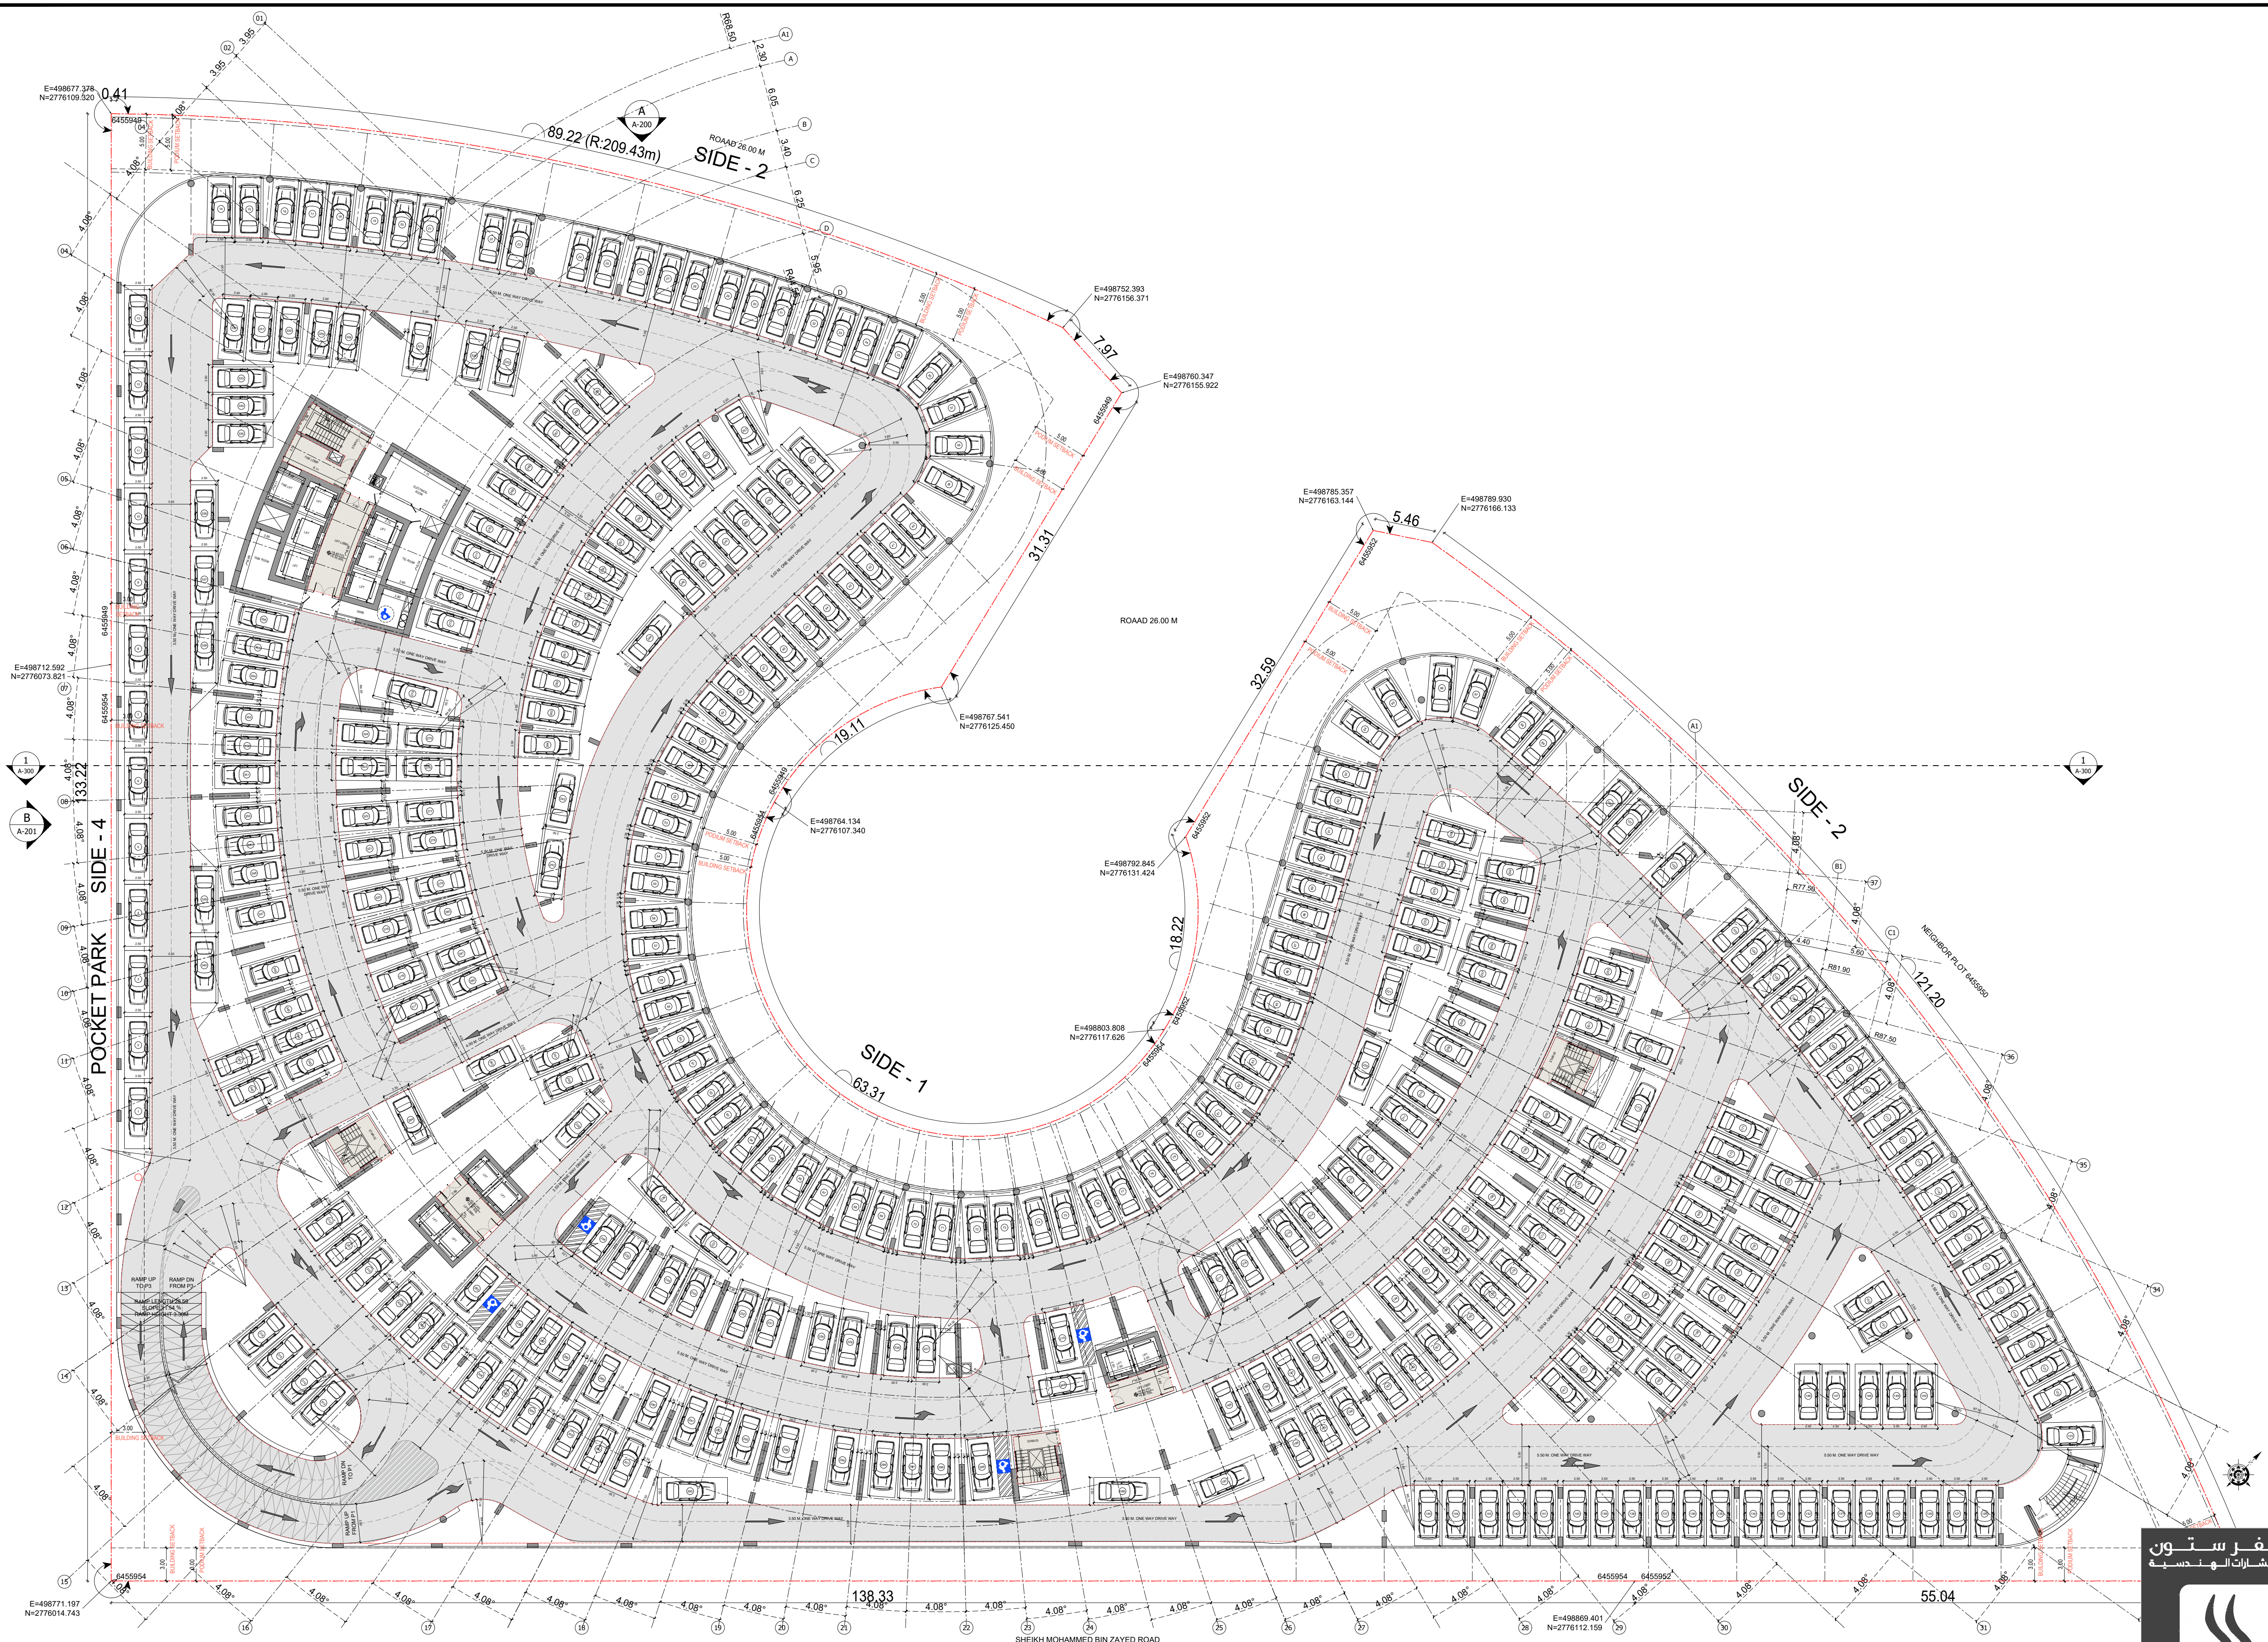

BINGHATTI SKYFLAME-01


PODIUM 2,3,4 FLOOR PLAN

سلفرستون
الاستشارات الهندسية



SILVER STONE
ENGINEERING CONSULTANTS



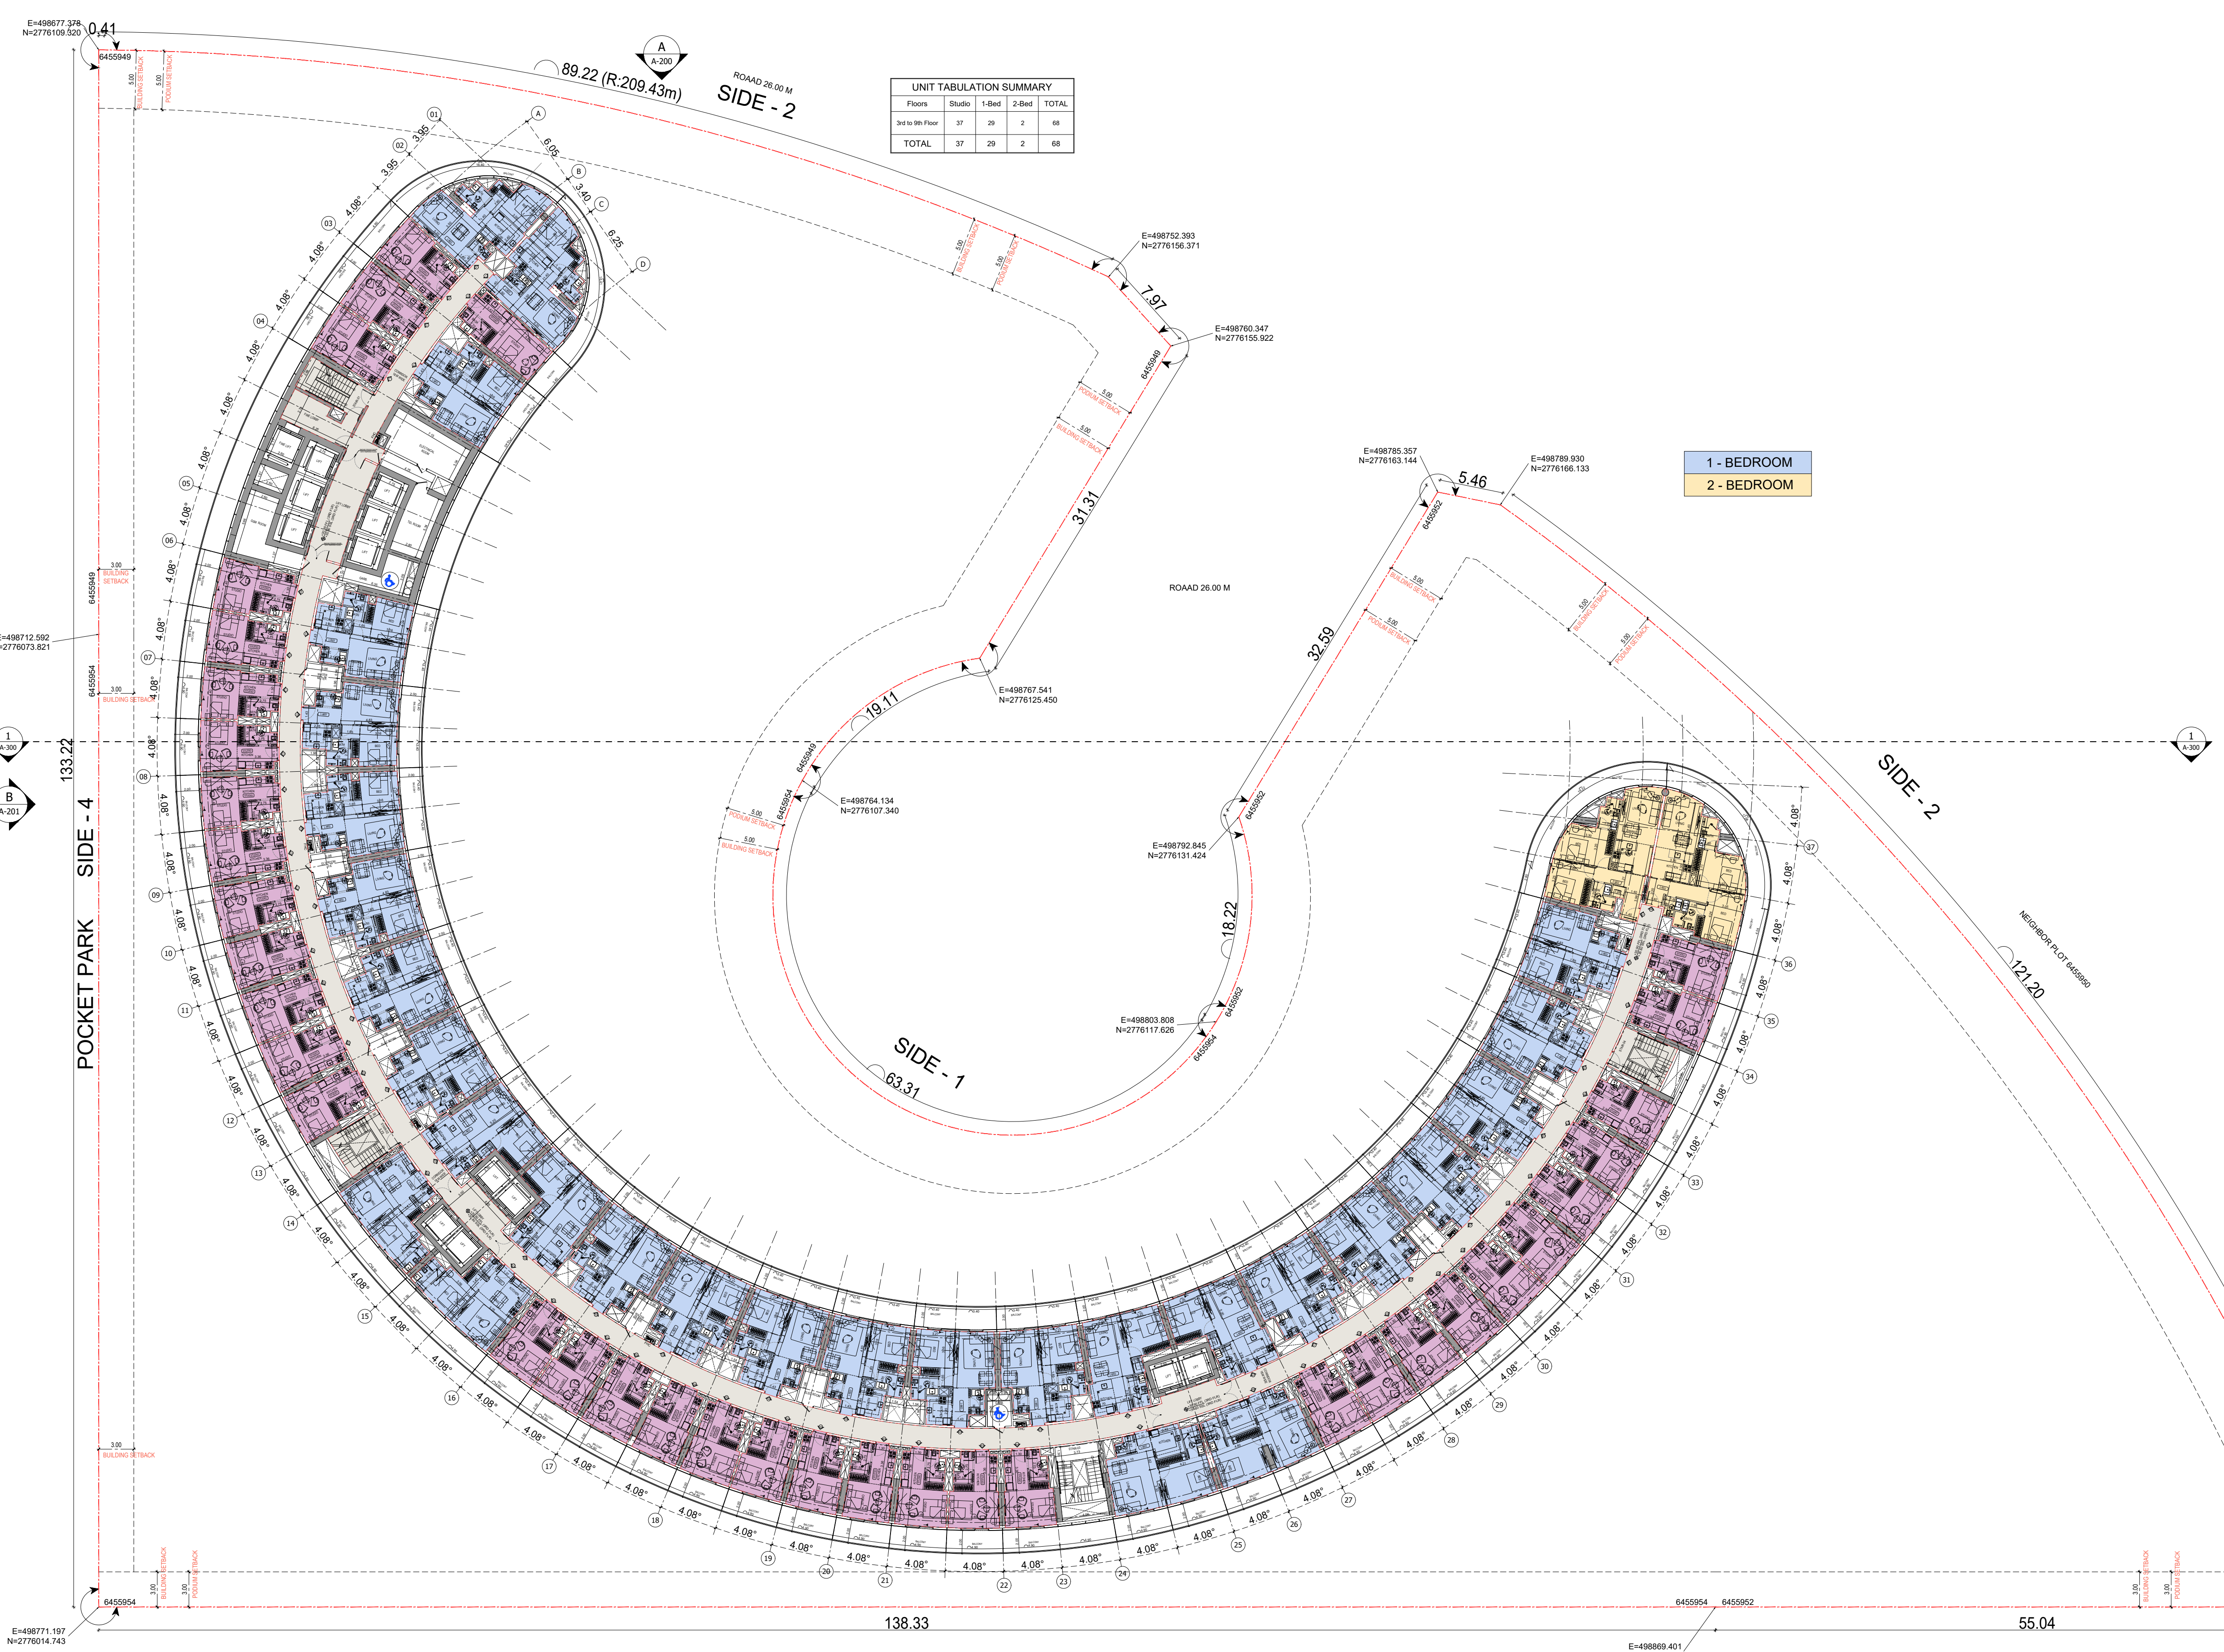

UNIT TABULATION SUMMARY				
Floors	Studio	1-Bed	2-Bed	TOTAL
3rd to 9th Floor	37	29	2	68
TOTAL	37	29	2	68




BINGHATTI SKYFLAME-01

3RD TO 9TH FLOOR PLAN

سلفرستون
للإستشارات الهندسية

SILVER STONE
ENGINEERING CONSULTANTS

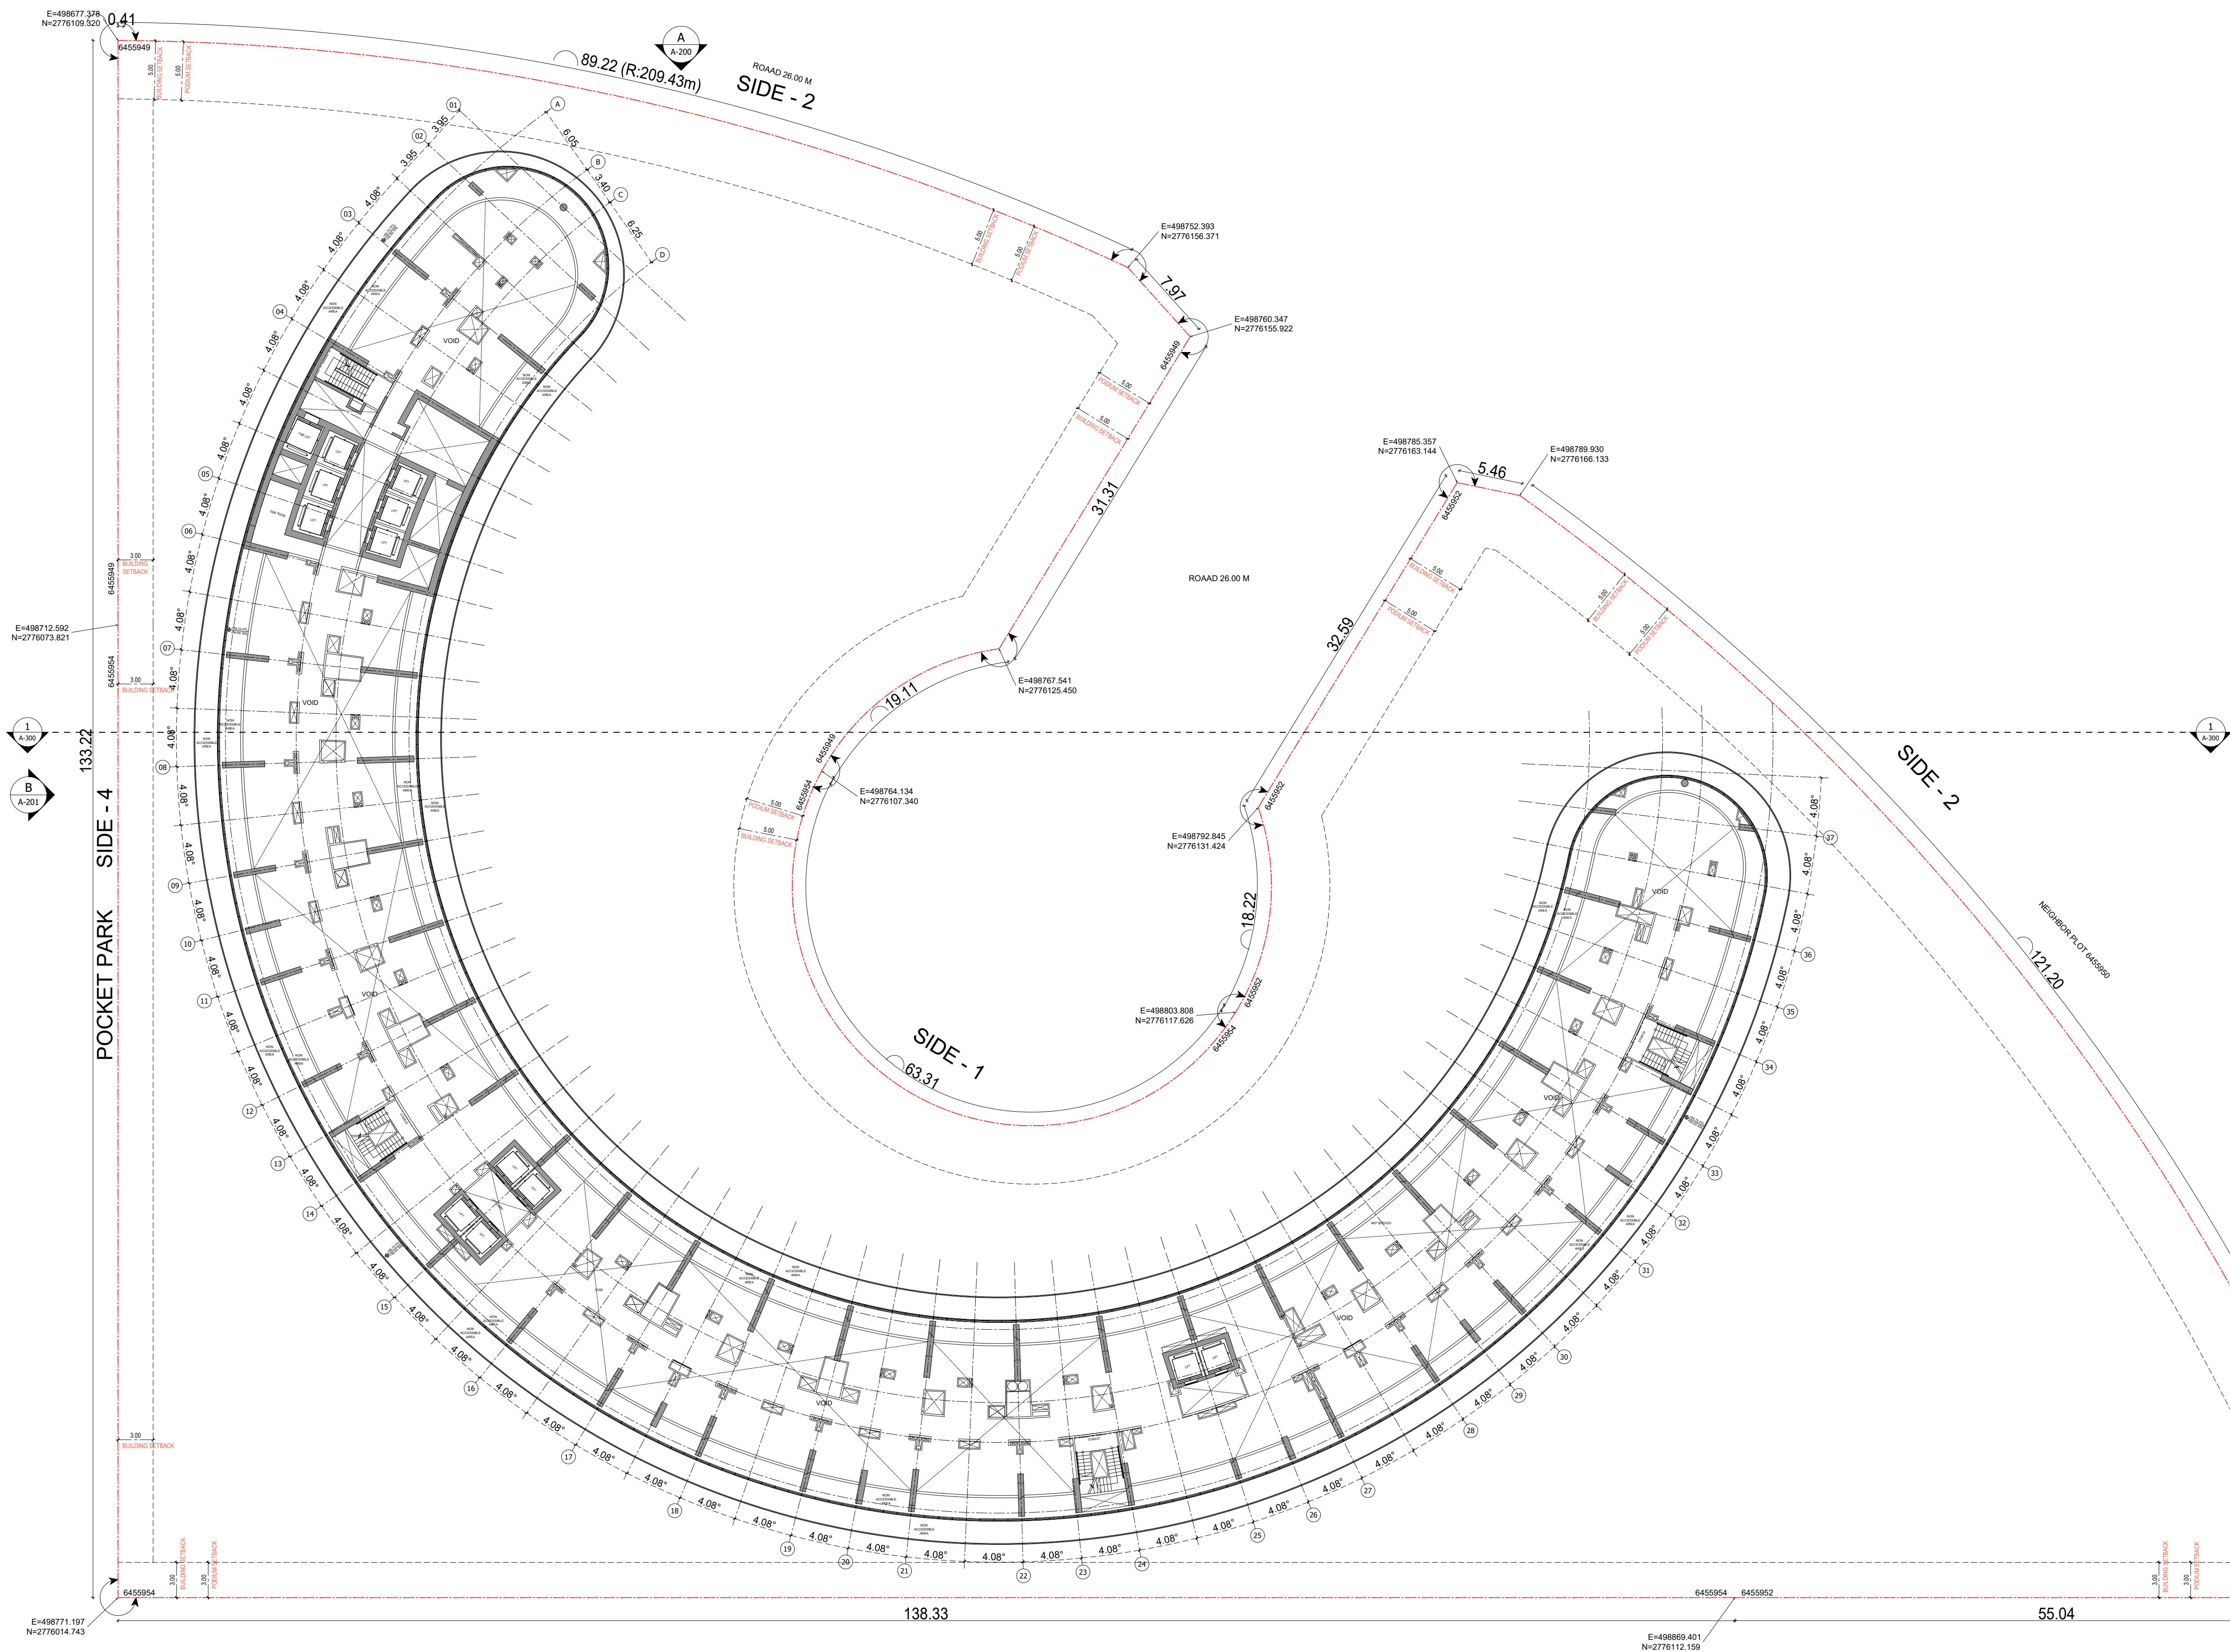


BINGHATTI SKYFLAME-01

STR. FLOOR PLAN

سلفرستون
للإستشارات الهندسية



SILVER STONE
ENGINEERING CONSULTANTS

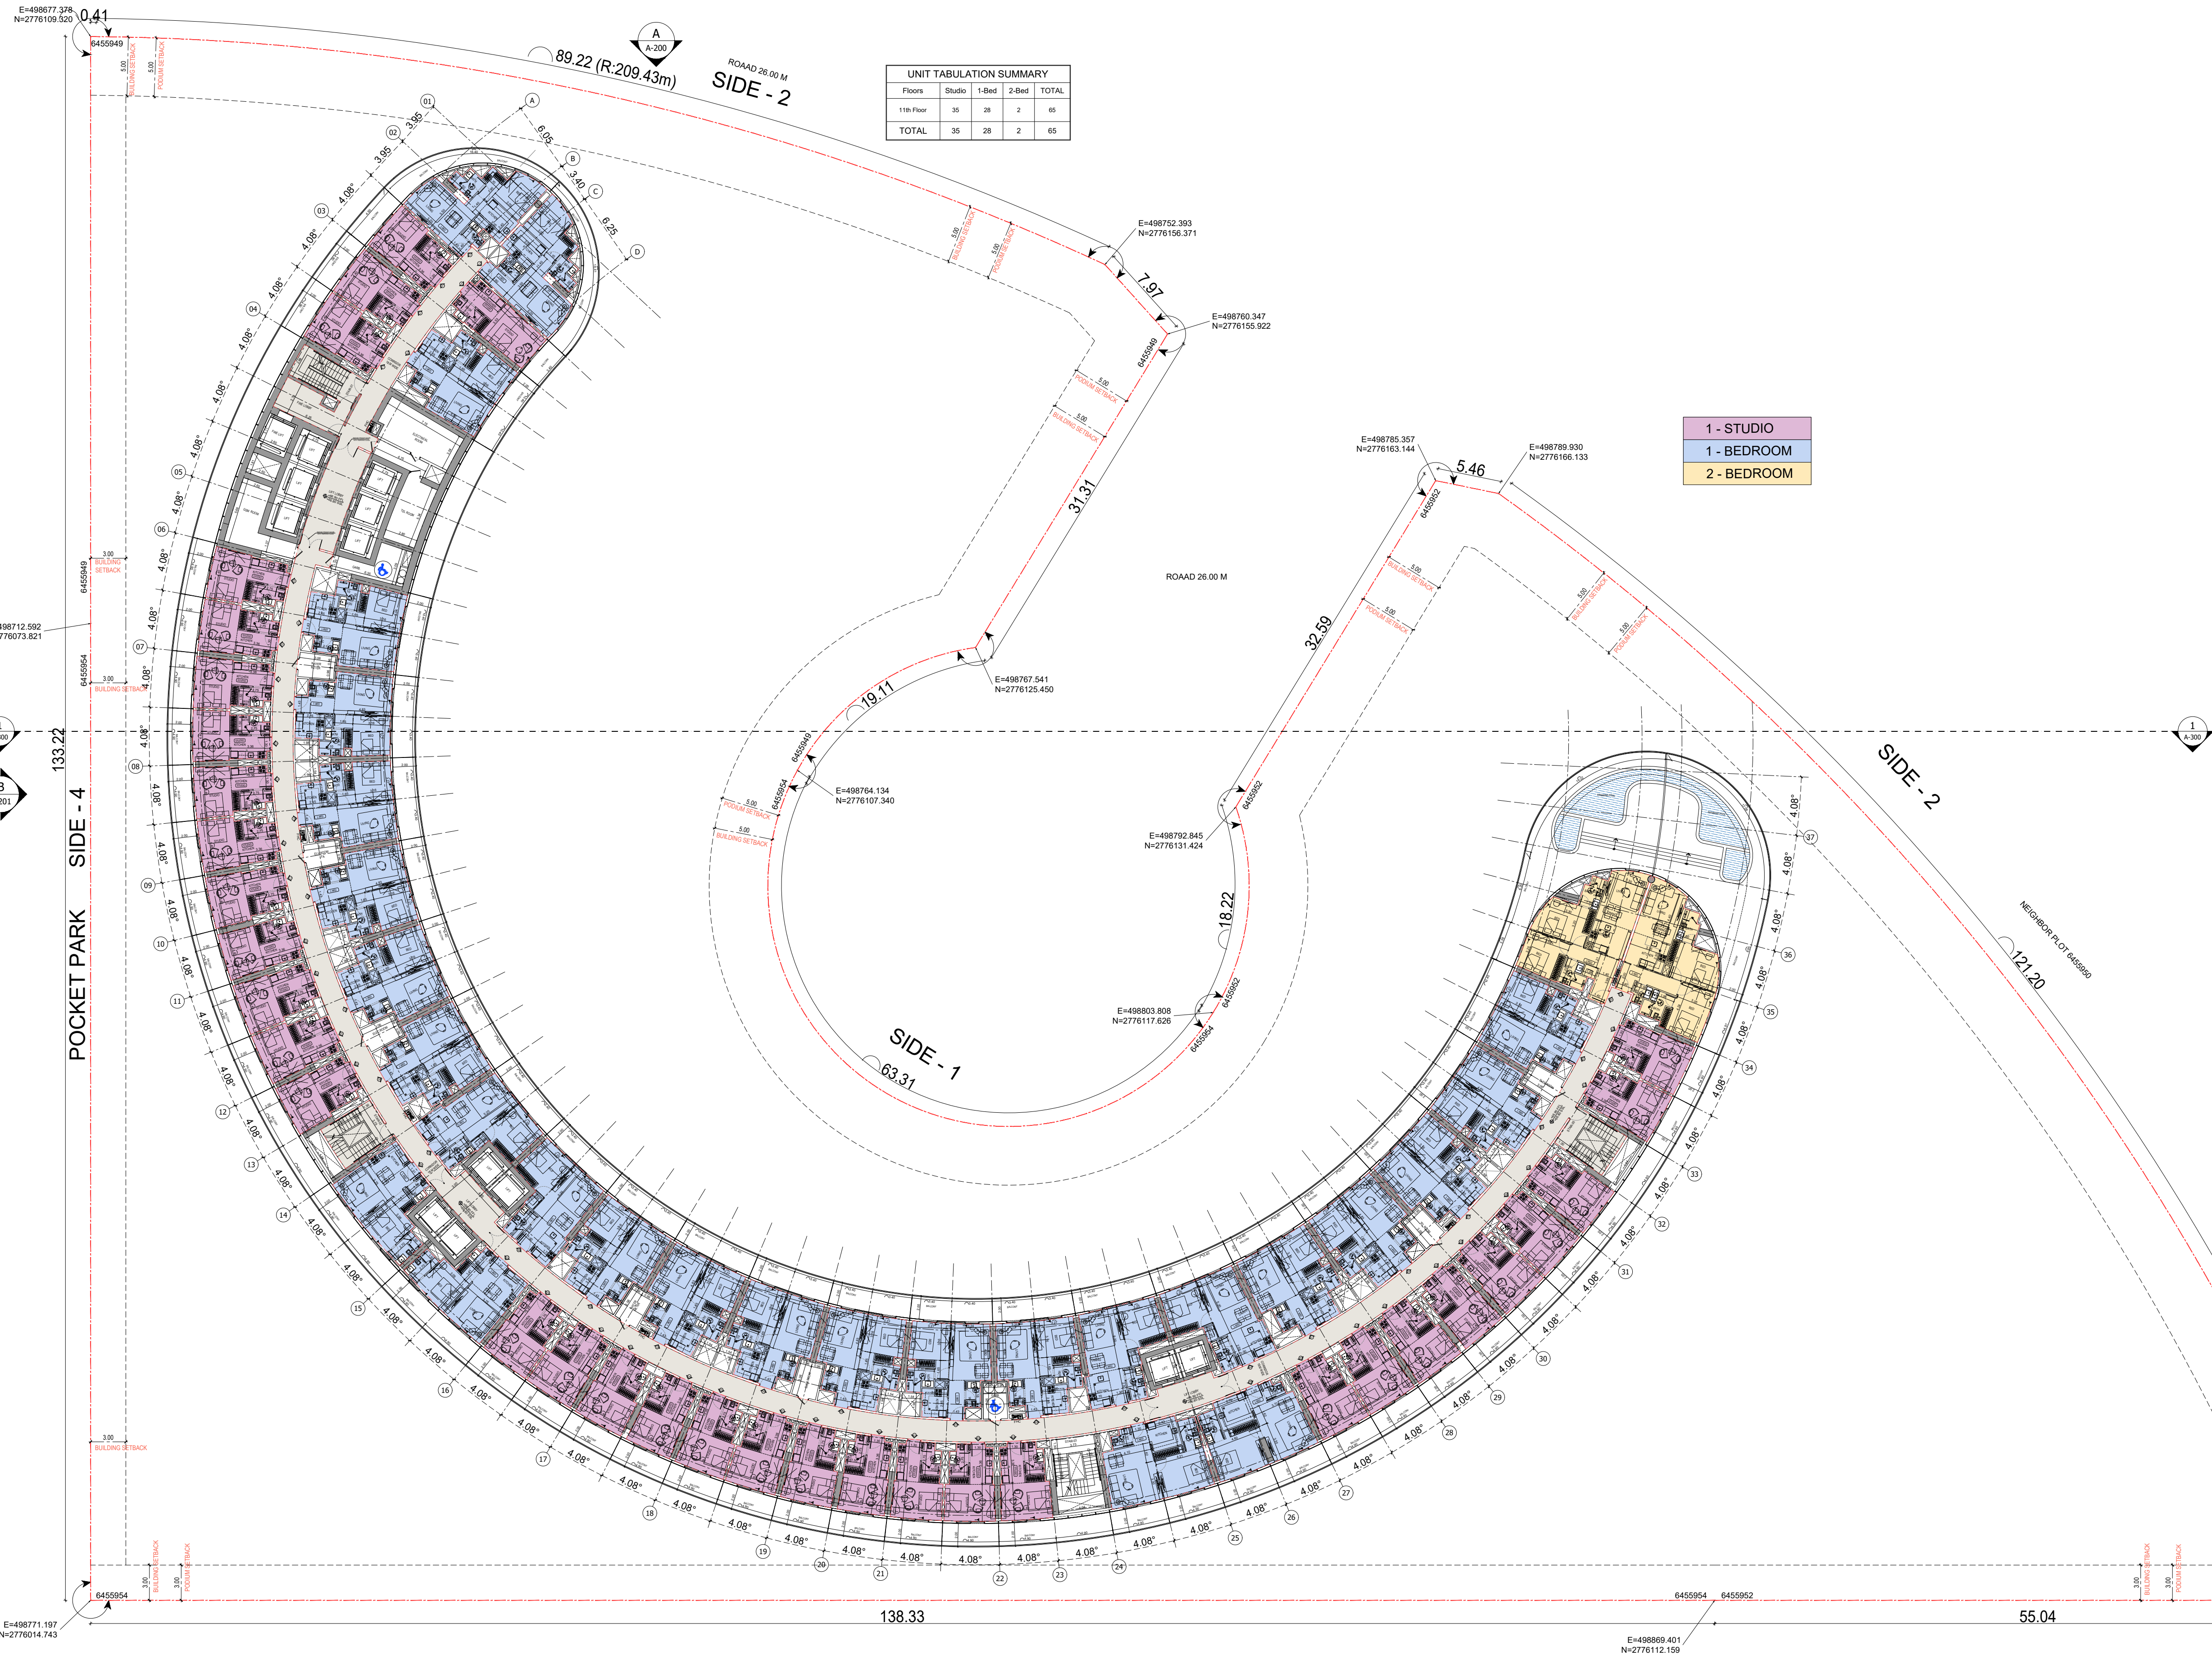

UNIT TABULATION SUMMARY				
Floors	Studio	1-Bed	2-Bed	TOTAL
11th Floor	35	28	2	65
TOTAL	35	28	2	65

- 1 - STUDIO
- 1 - BEDROOM
- 2 - BEDROOM




BINGHATTI SKYFLAME-01

11TH FLOOR PLAN



SILVER STONE
ENGINEERING CONSULTANTS

سلفرستون
للاستشارات الهندسية

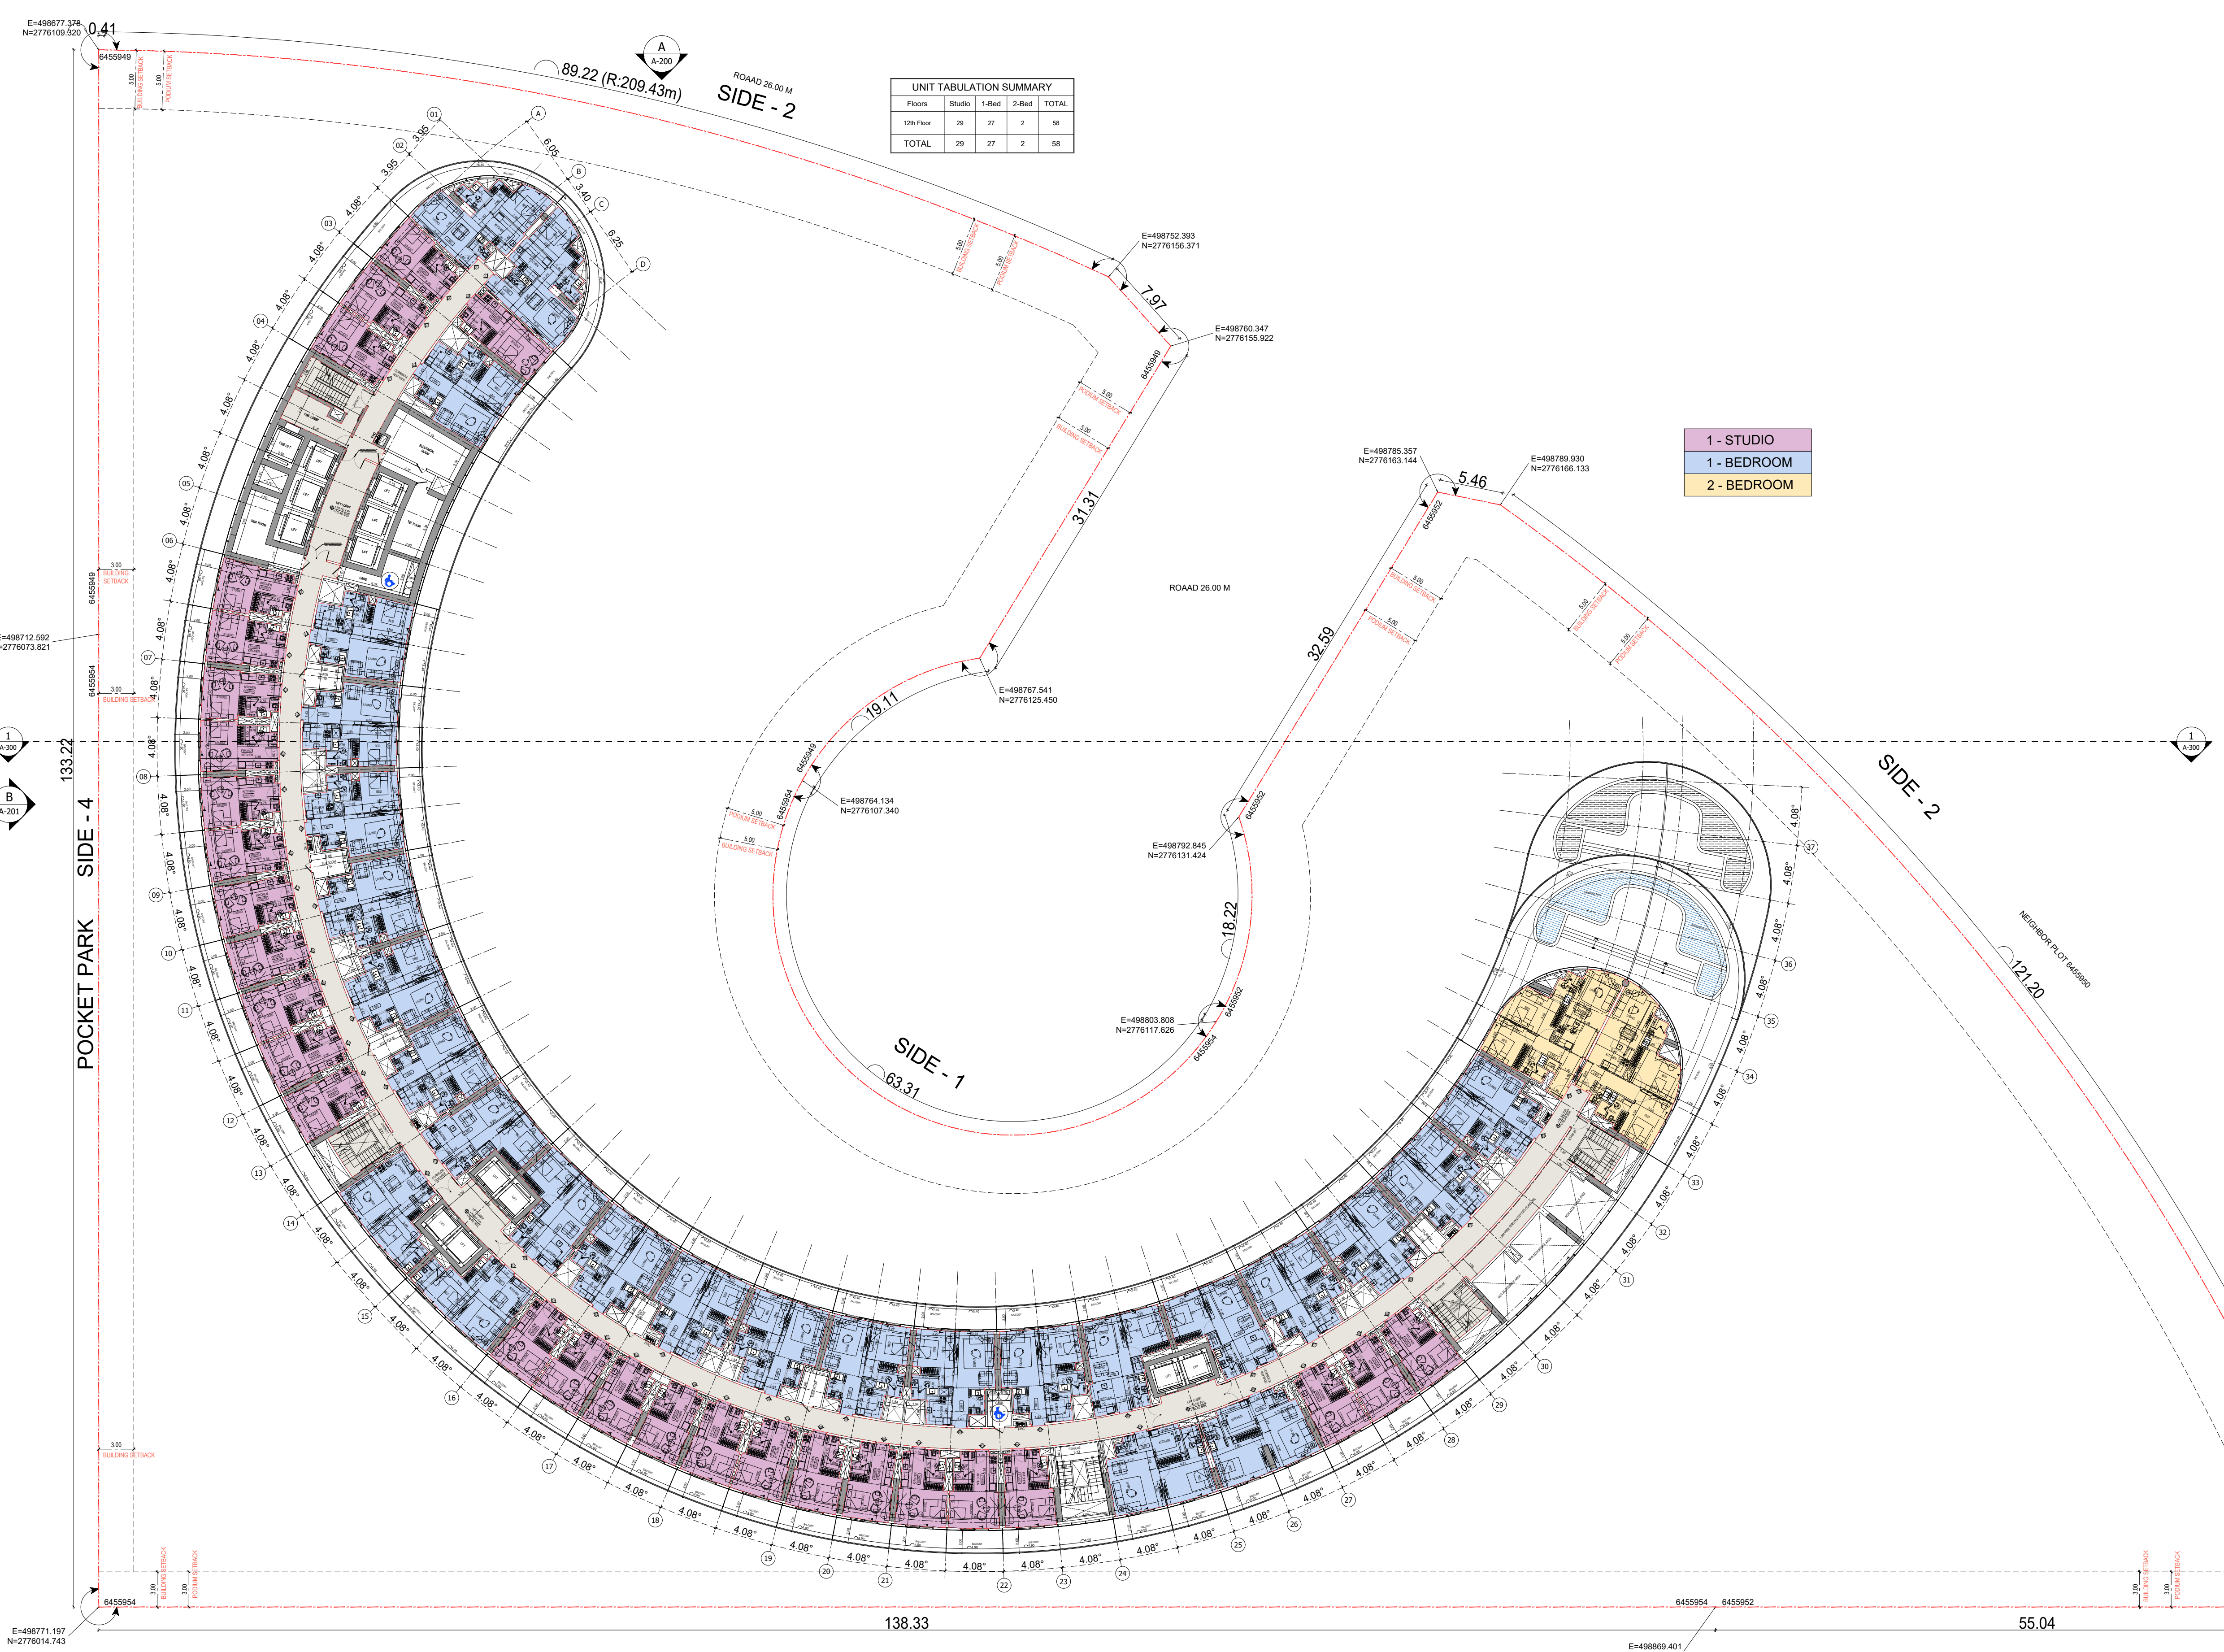

UNIT TABULATION SUMMARY				
Floors	Studio	1-Bed	2-Bed	TOTAL
12th Floor	29	27	2	58
TOTAL	29	27	2	58

- 1 - STUDIO
- 1 - BEDROOM
- 2 - BEDROOM




BINGHATTI SKYFLAME-01

12TH FLOOR PLAN

سلفرستون
للإستشارات الهندسية

SILVER STONE
ENGINEERING CONSULTANTS

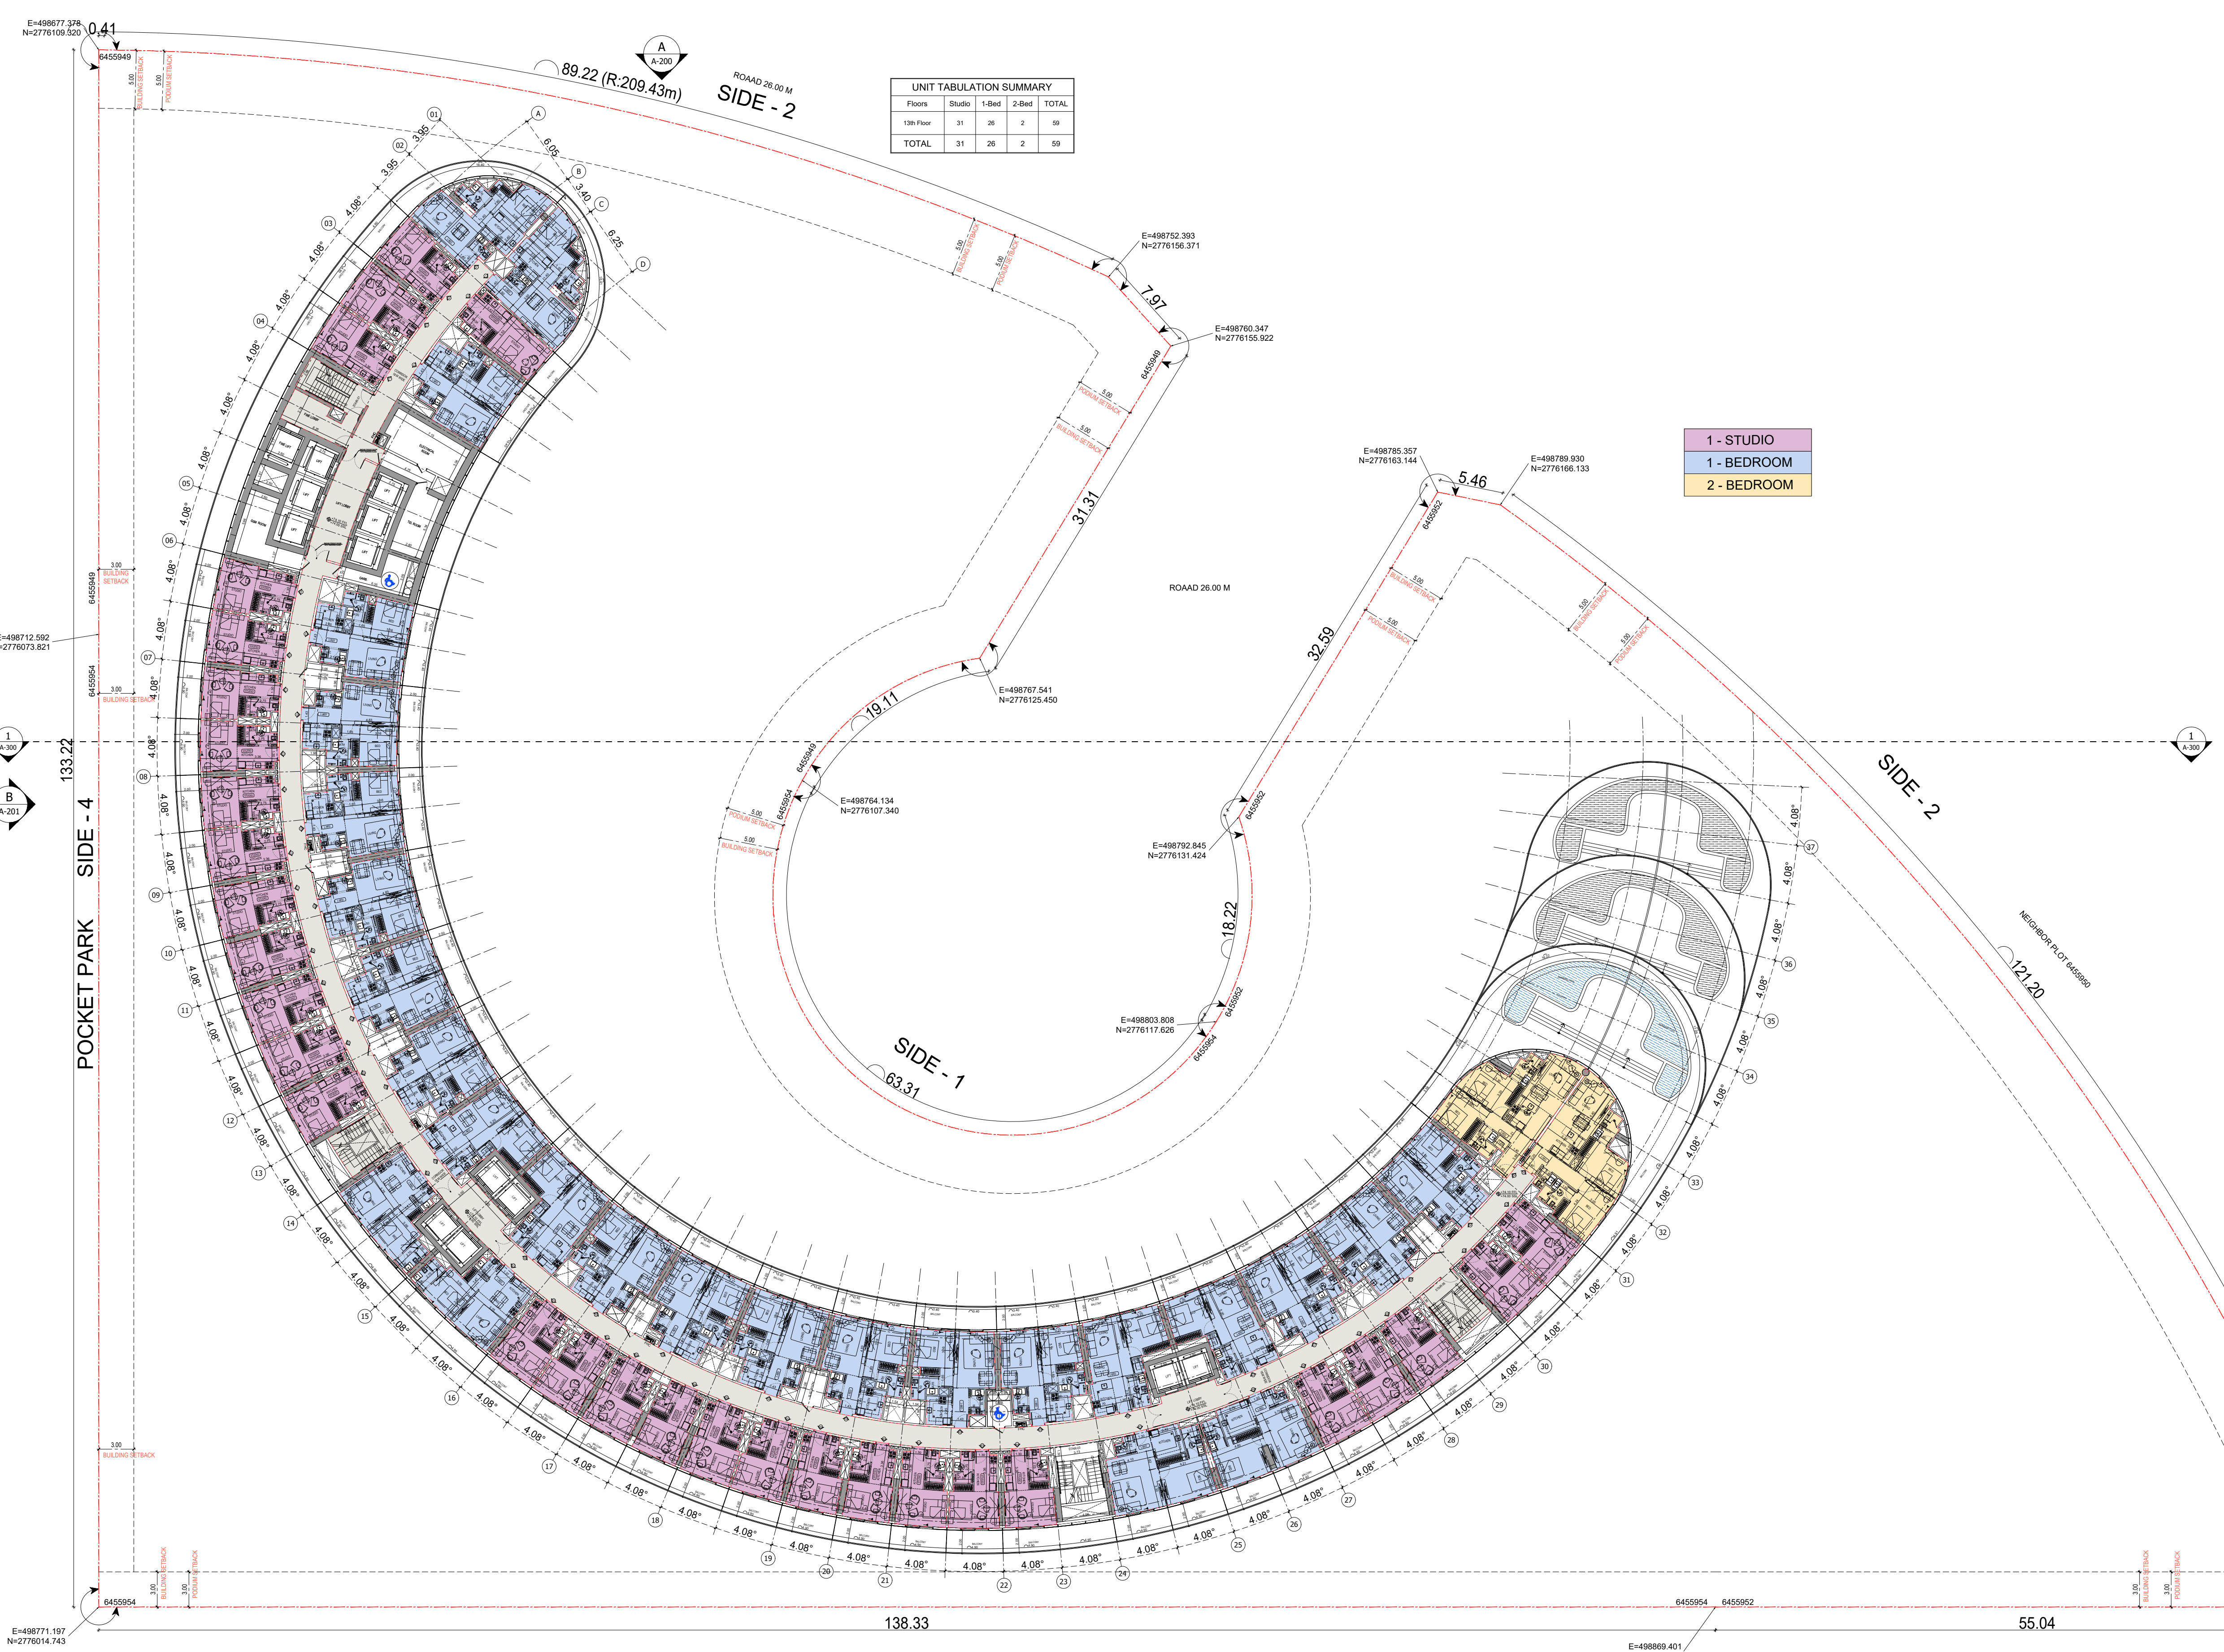

UNIT TABULATION SUMMARY				
Floors	Studio	1-Bed	2-Bed	TOTAL
13th Floor	31	26	2	59
TOTAL	31	26	2	59

- 1 - STUDIO
- 1 - BEDROOM
- 2 - BEDROOM




BINGHATTI SKYFLAME-01

13TH FLOOR PLAN

سلفرستون
للإستشارات الهندسية

SILVER STONE
ENGINEERING CONSULTANTS

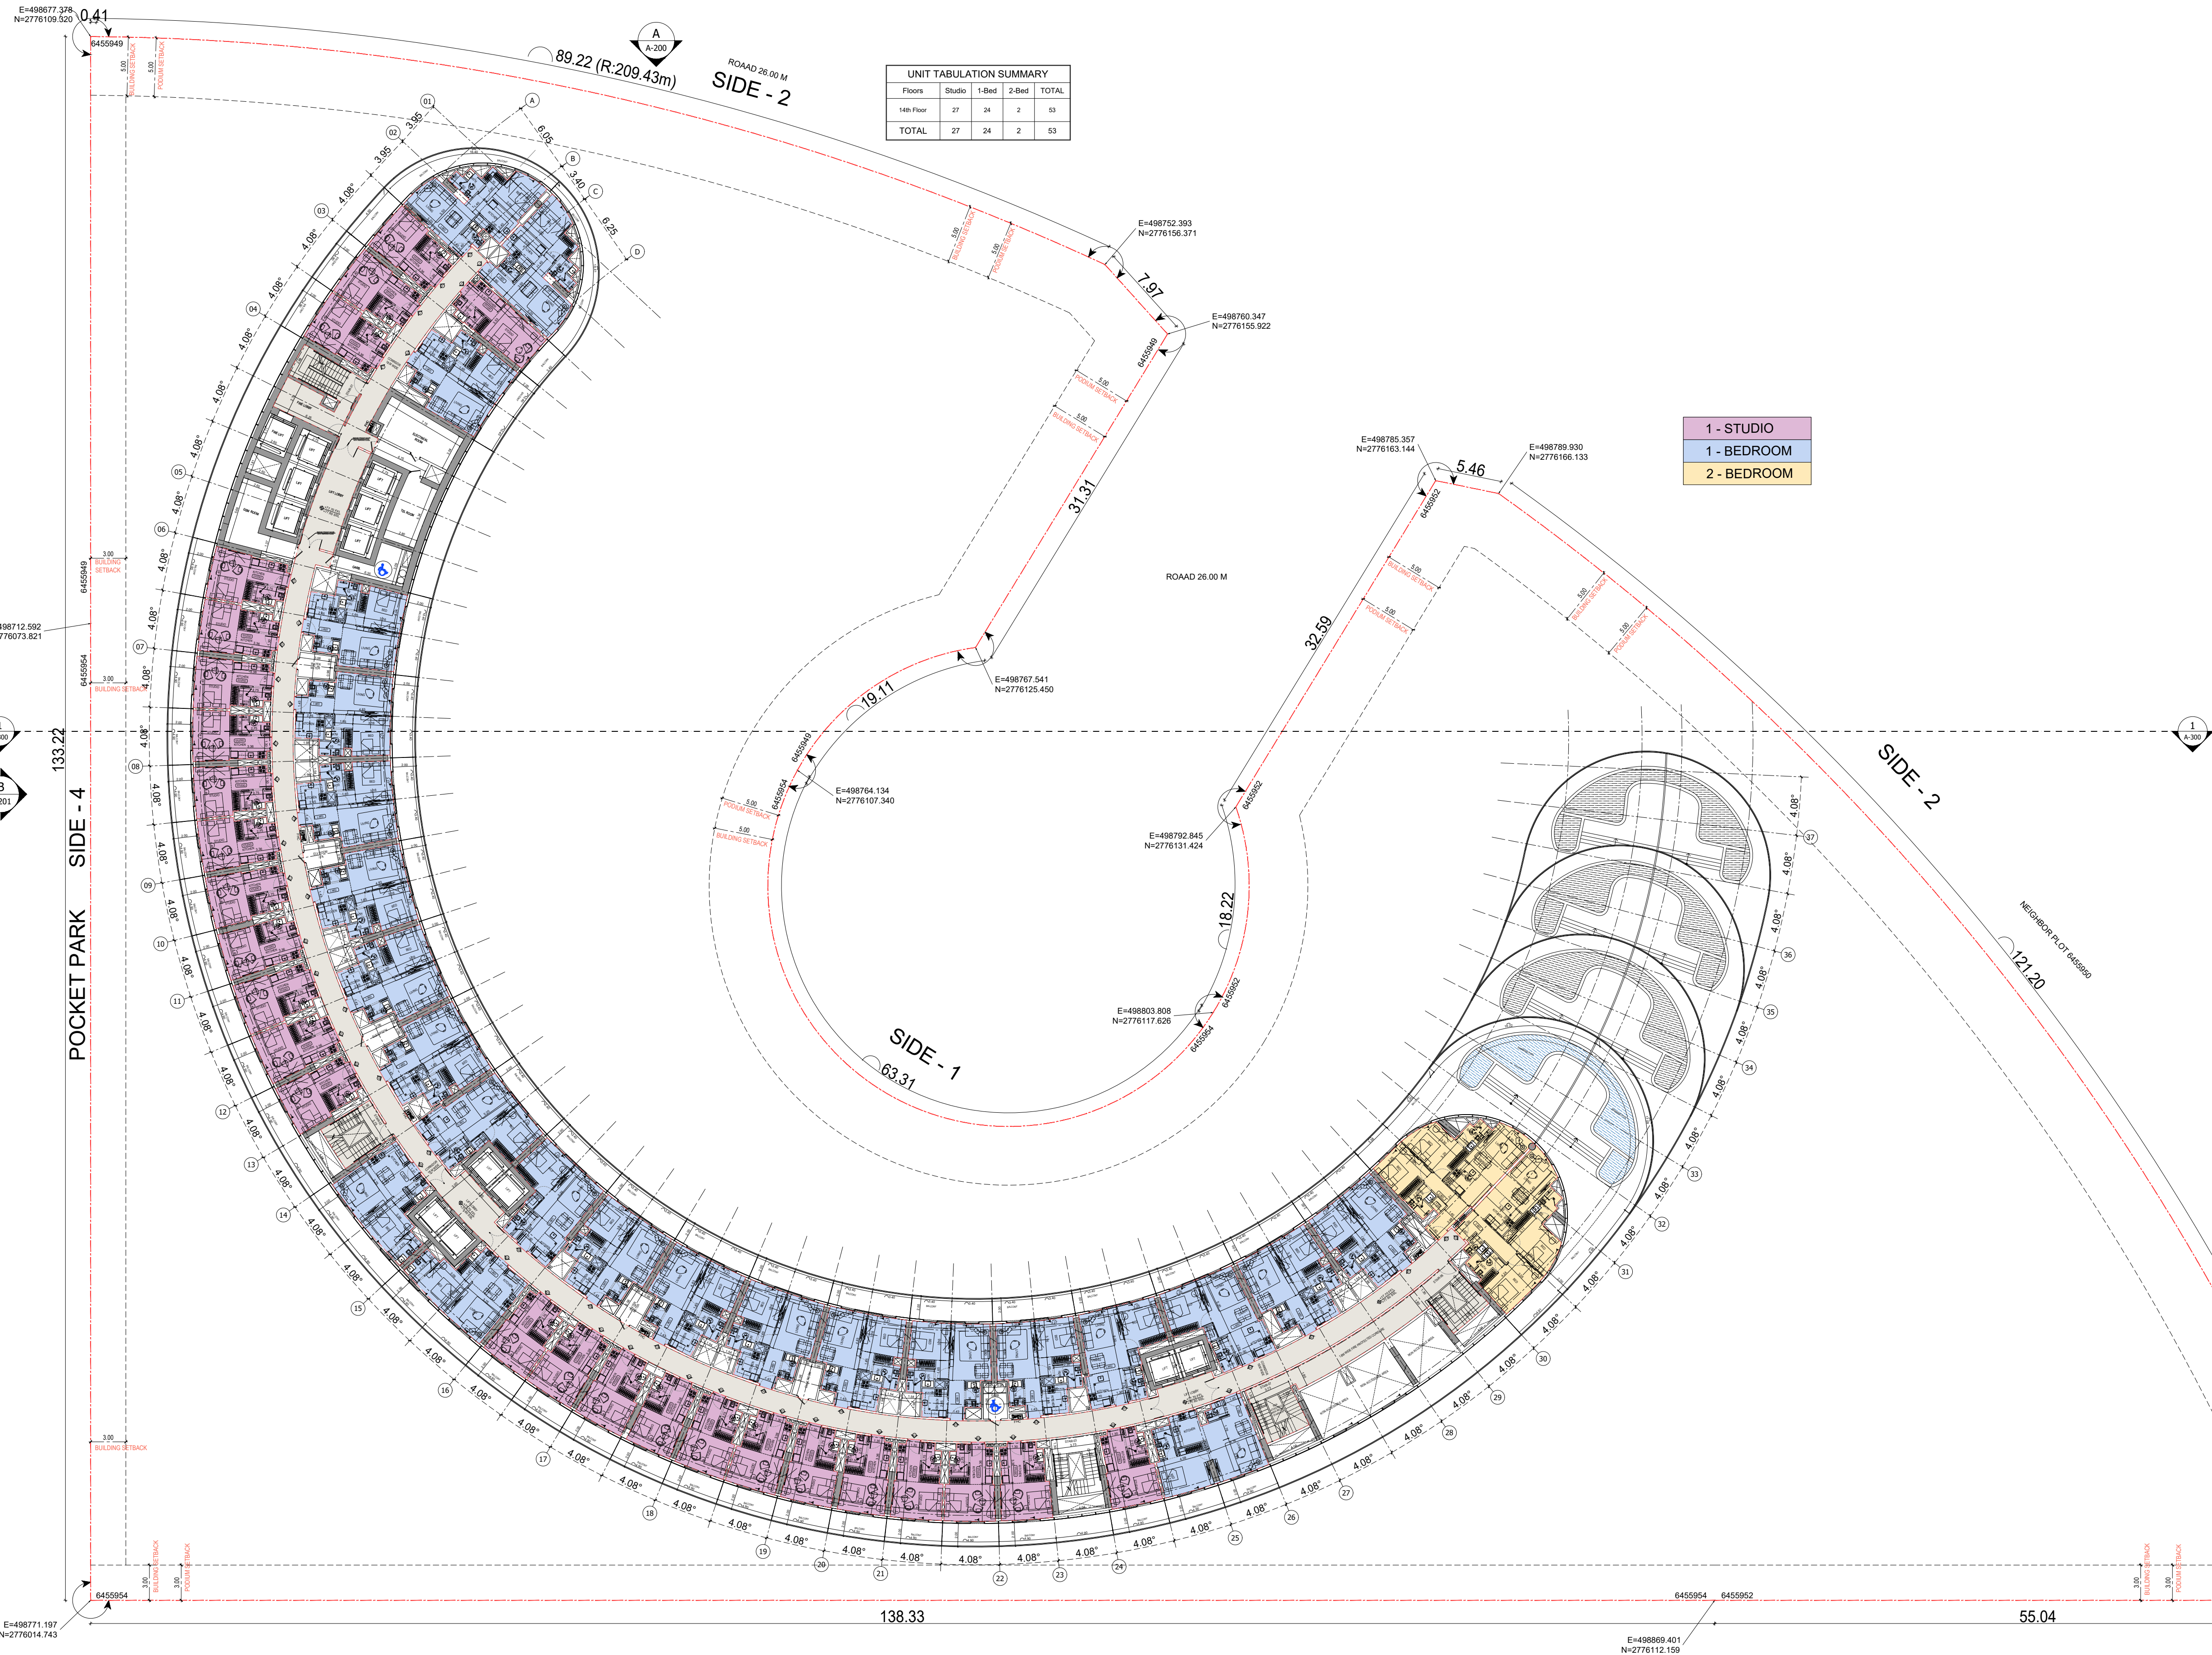


BINGHATTI SKYFLAME-01

14TH FLOOR PLAN

سلفرستون
للإستشارات الهندسية



SILVER STONE
ENGINEERING CONSULTANTS

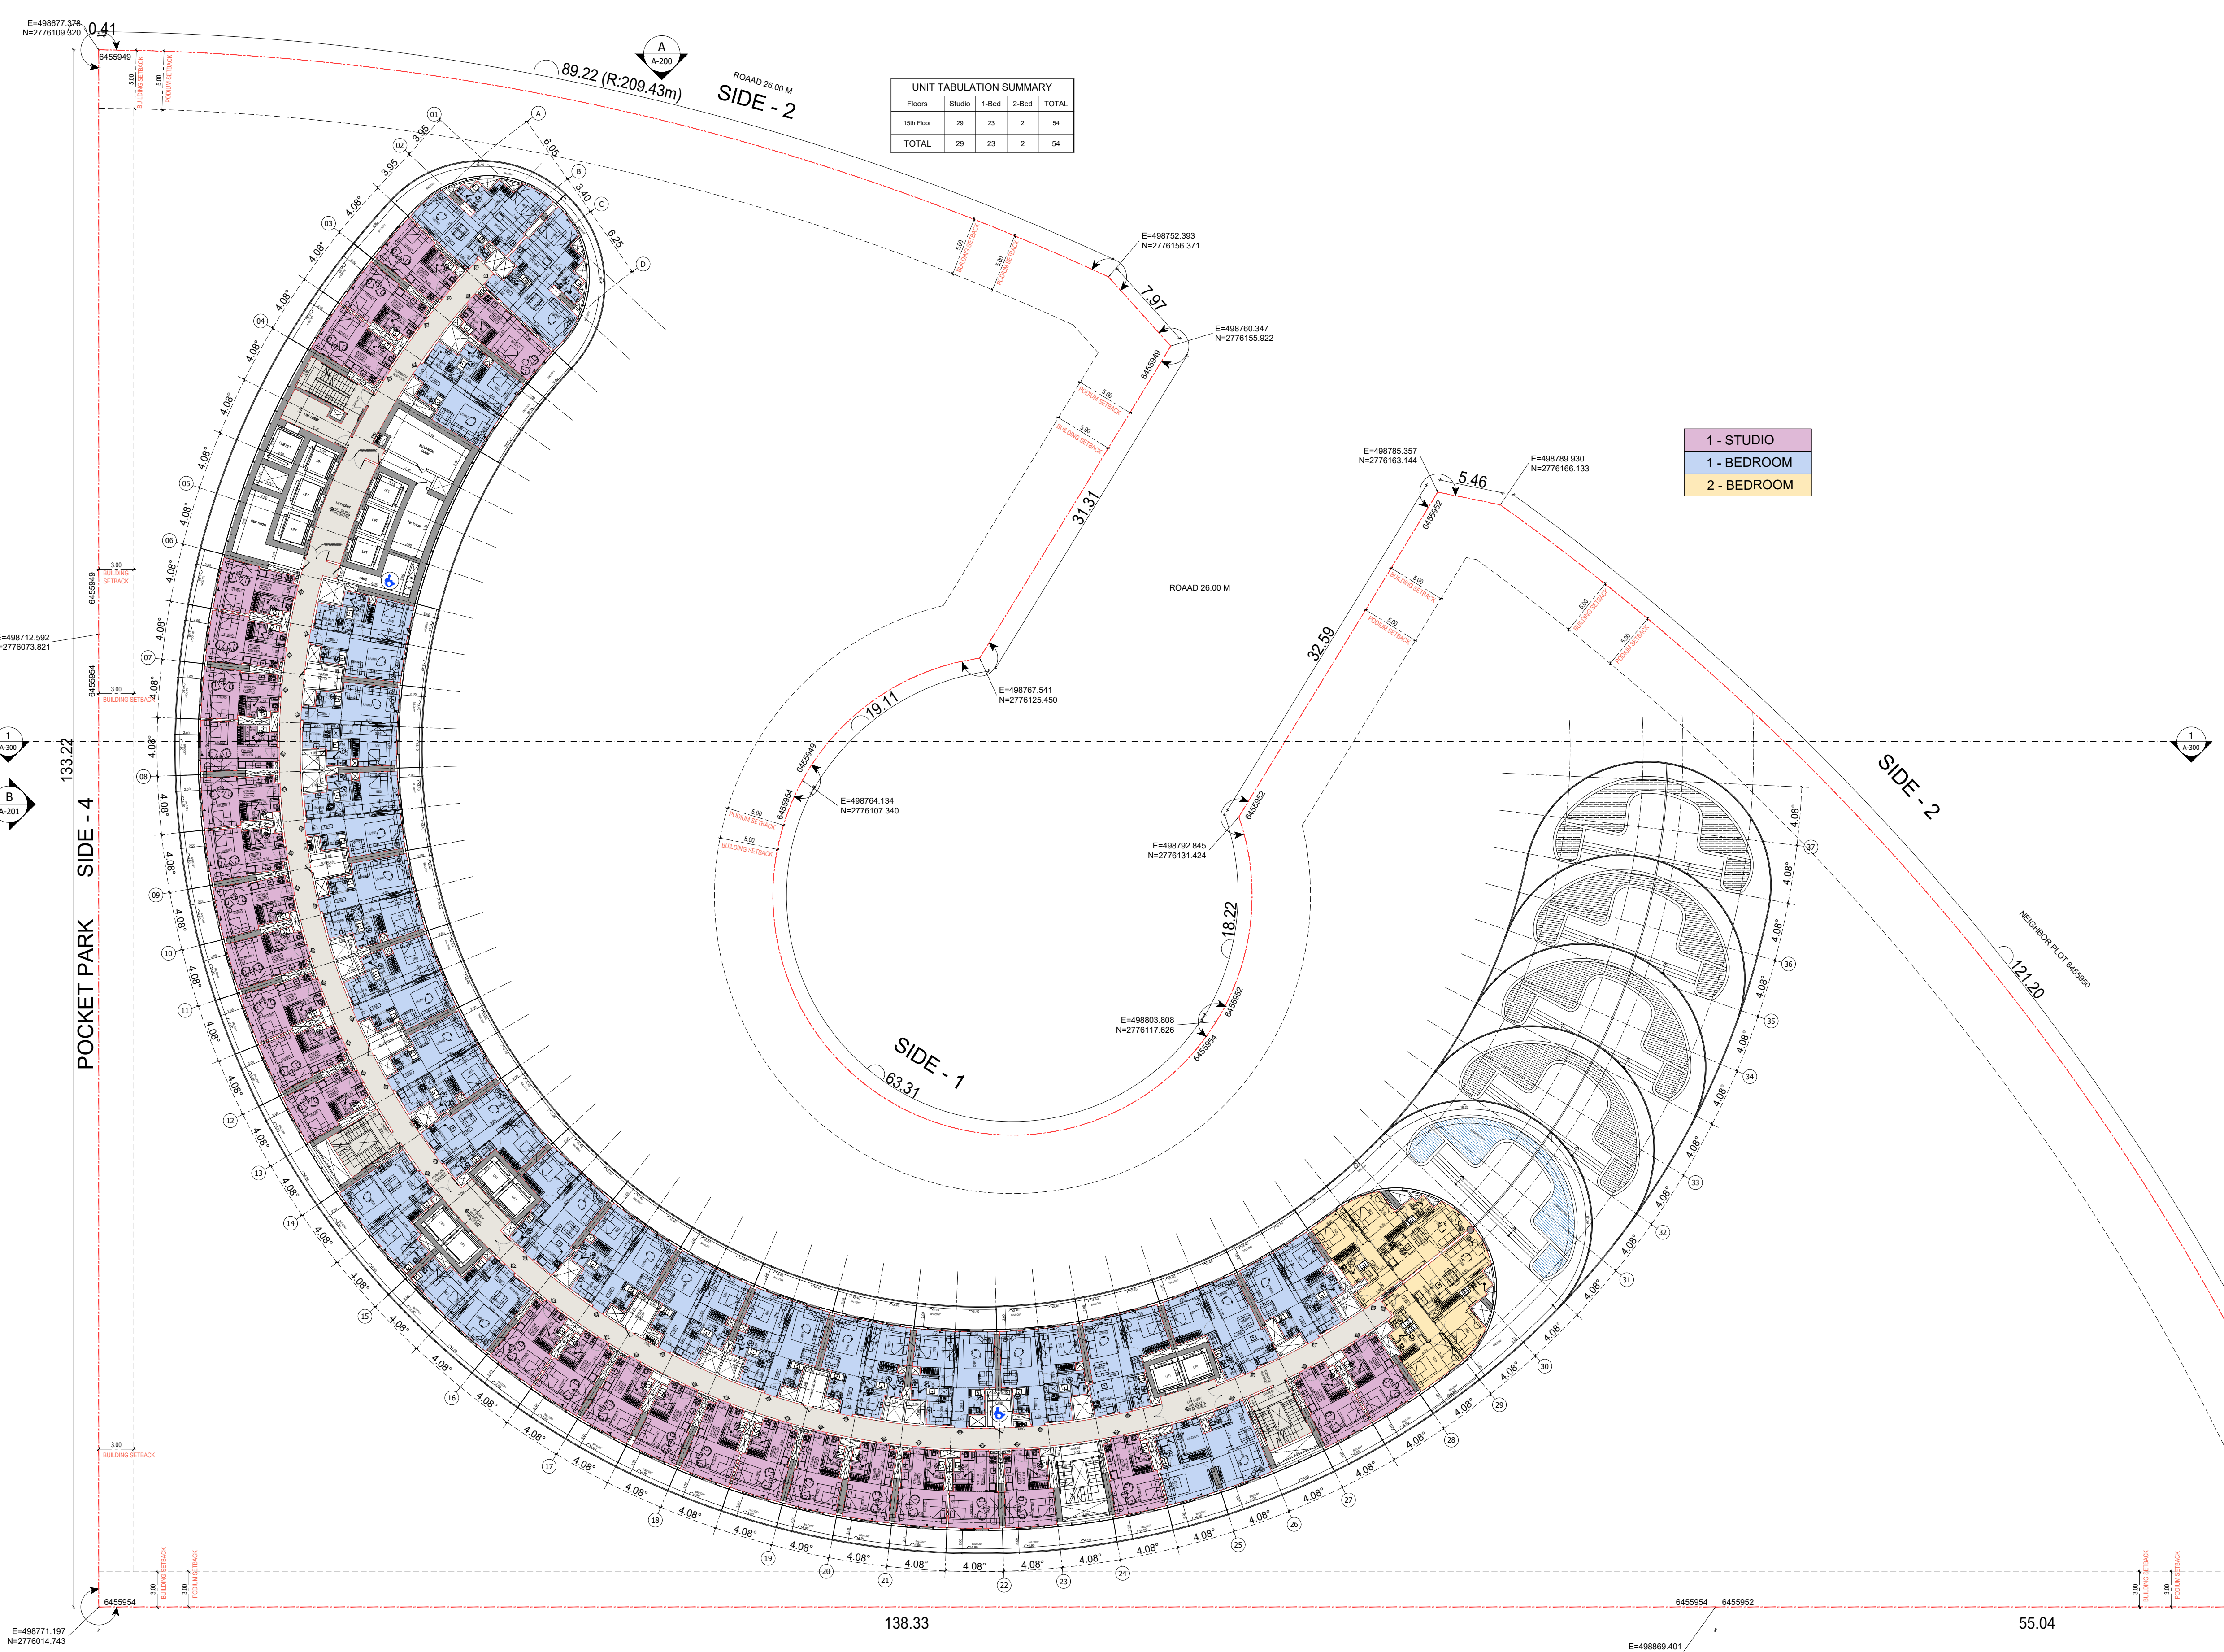

UNIT TABULATION SUMMARY				
Floors	Studio	1-Bed	2-Bed	TOTAL
15th Floor	29	23	2	54
TOTAL	29	23	2	54

- 1 - STUDIO
- 1 - BEDROOM
- 2 - BEDROOM




BINGHATTI SKYFLAME-01

15TH FLOOR PLAN

سلفرستون
للإستشارات الهندسية

SILVER STONE
ENGINEERING CONSULTANTS

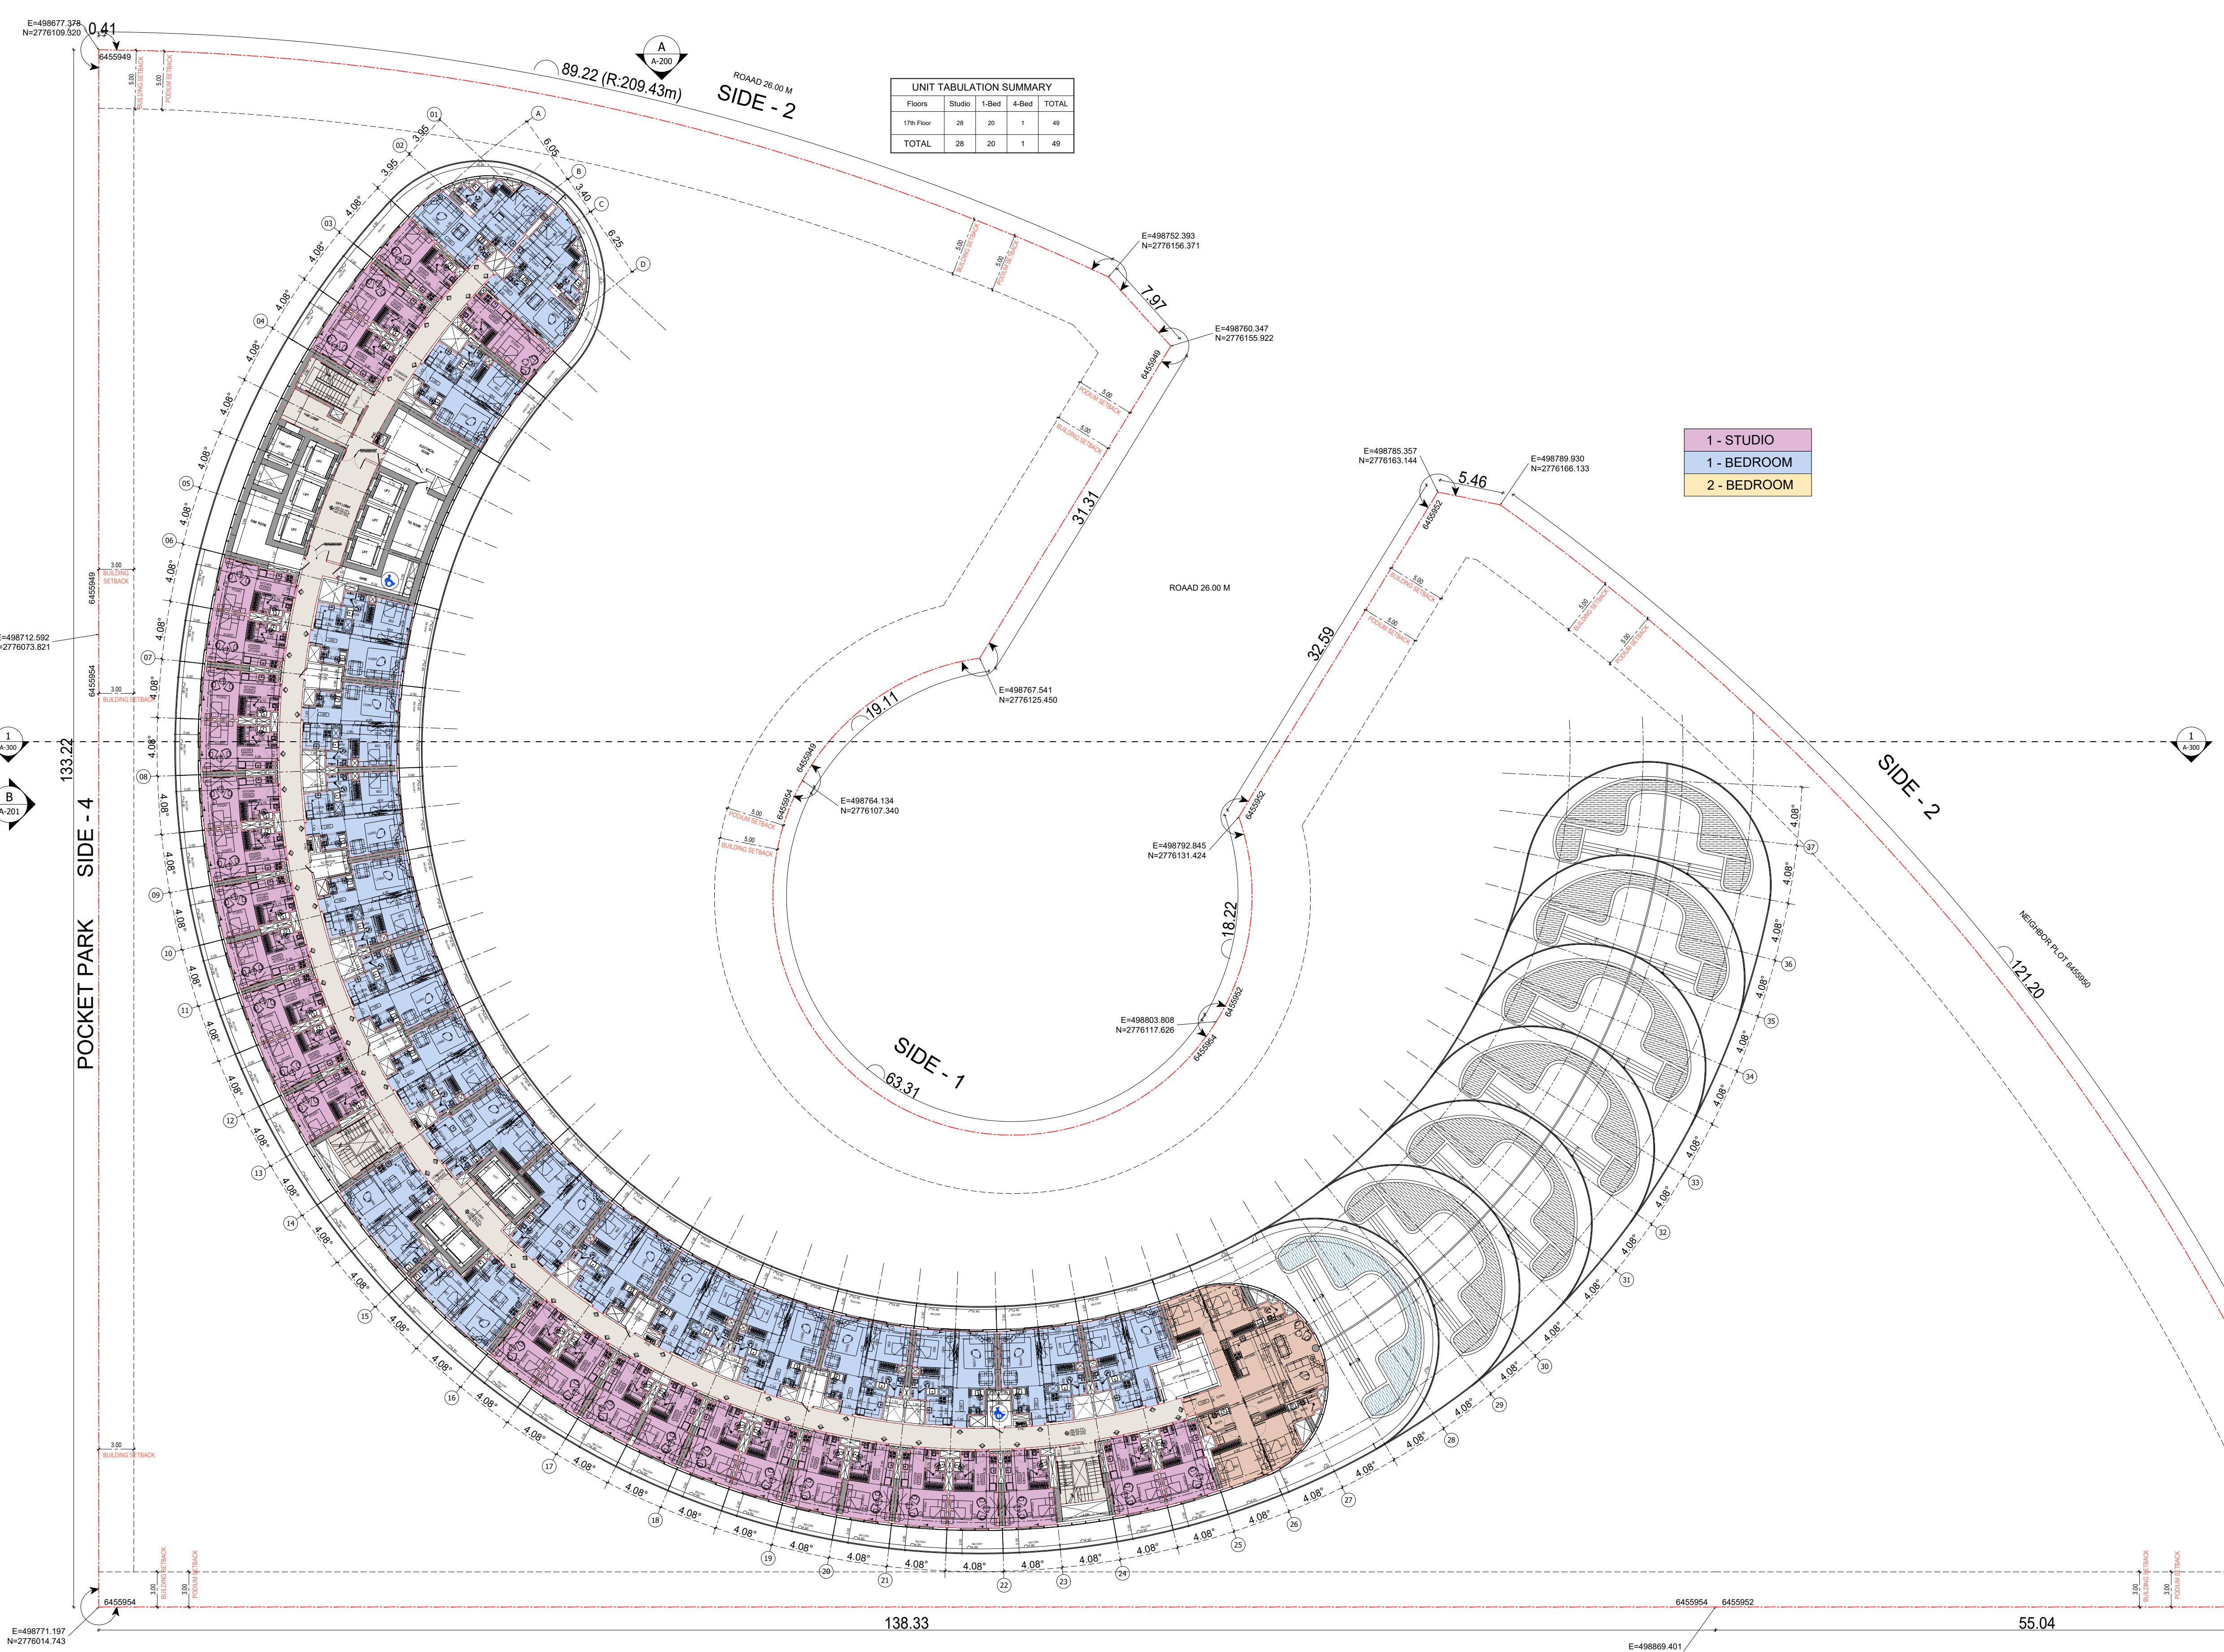


BINGHATTI SKYFLAME-01

17TH FLOOR PLAN

سلفرستون
للإستشارات الهندسية

SILVER STONE
ENGINEERING CONSULTANTS

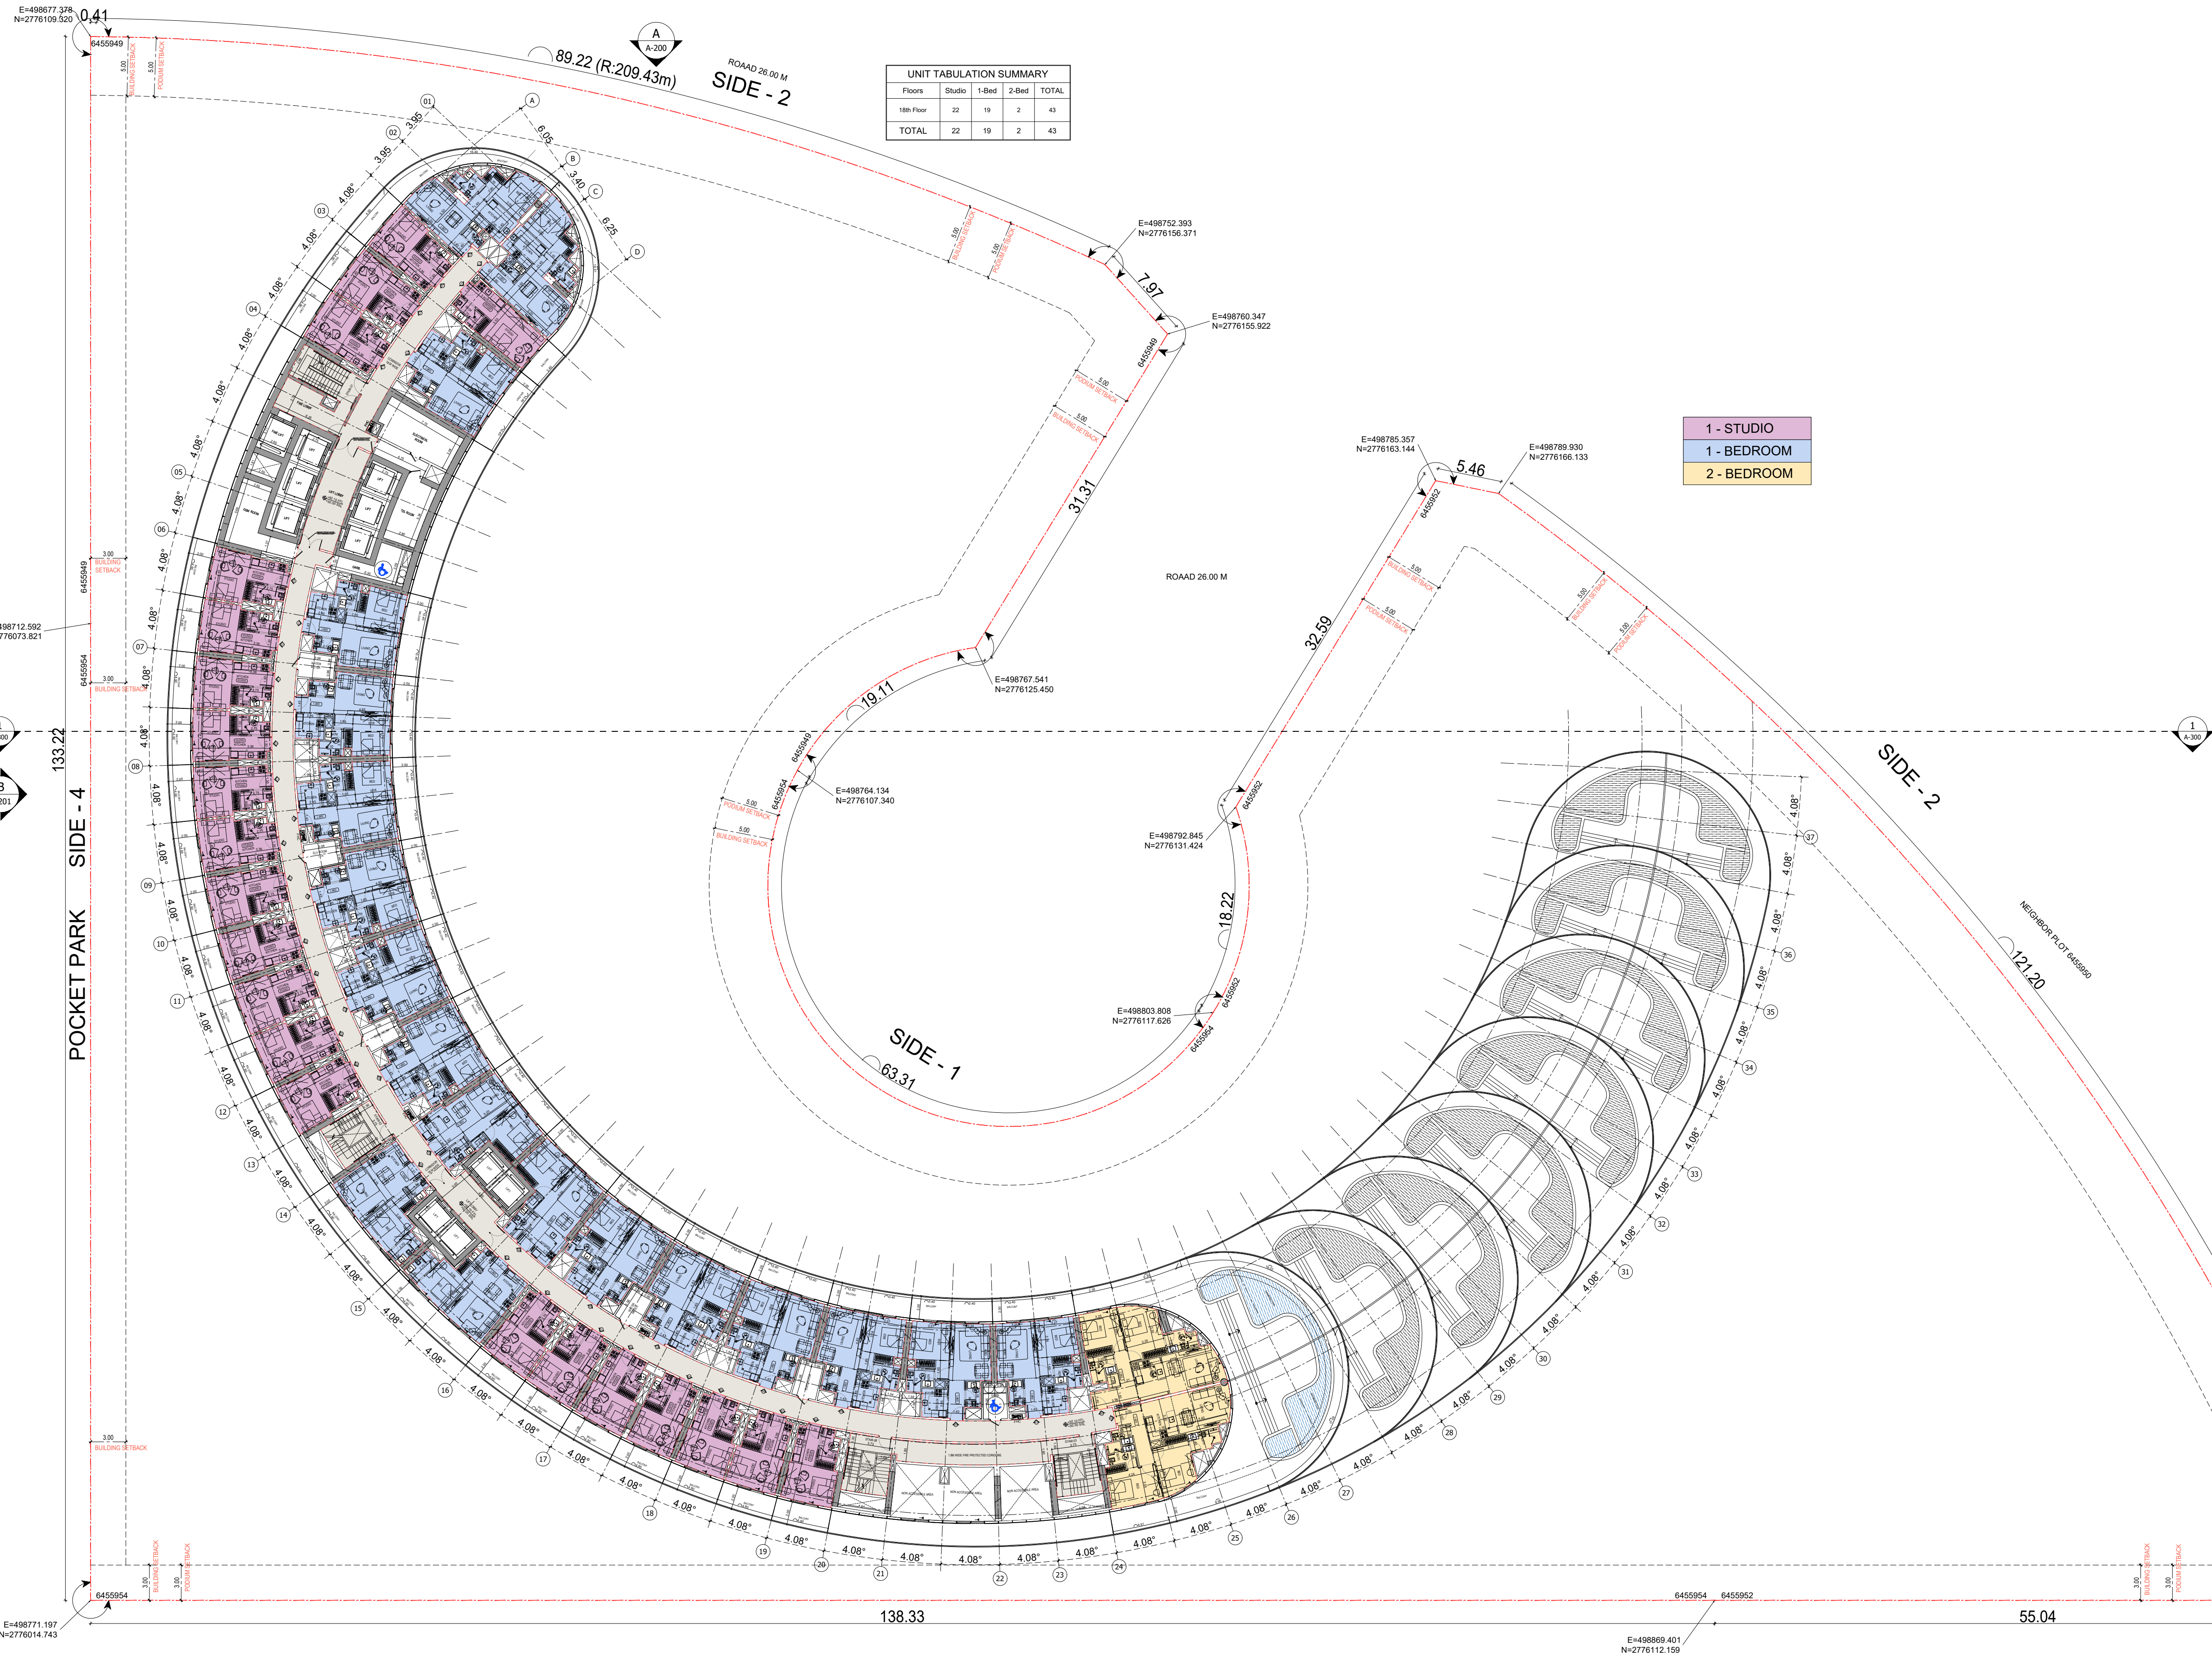

Floors	Studio	1-Bed	2-Bed	TOTAL
18th Floor	22	19	2	43
TOTAL	22	19	2	43

- 1 - STUDIO
- 1 - BEDROOM
- 2 - BEDROOM




BINGHATTI SKYFLAME-01

18TH FLOOR PLAN

سلفرستون
للإستشارات الهندسية



SILVER STONE
ENGINEERING CONSULTANTS

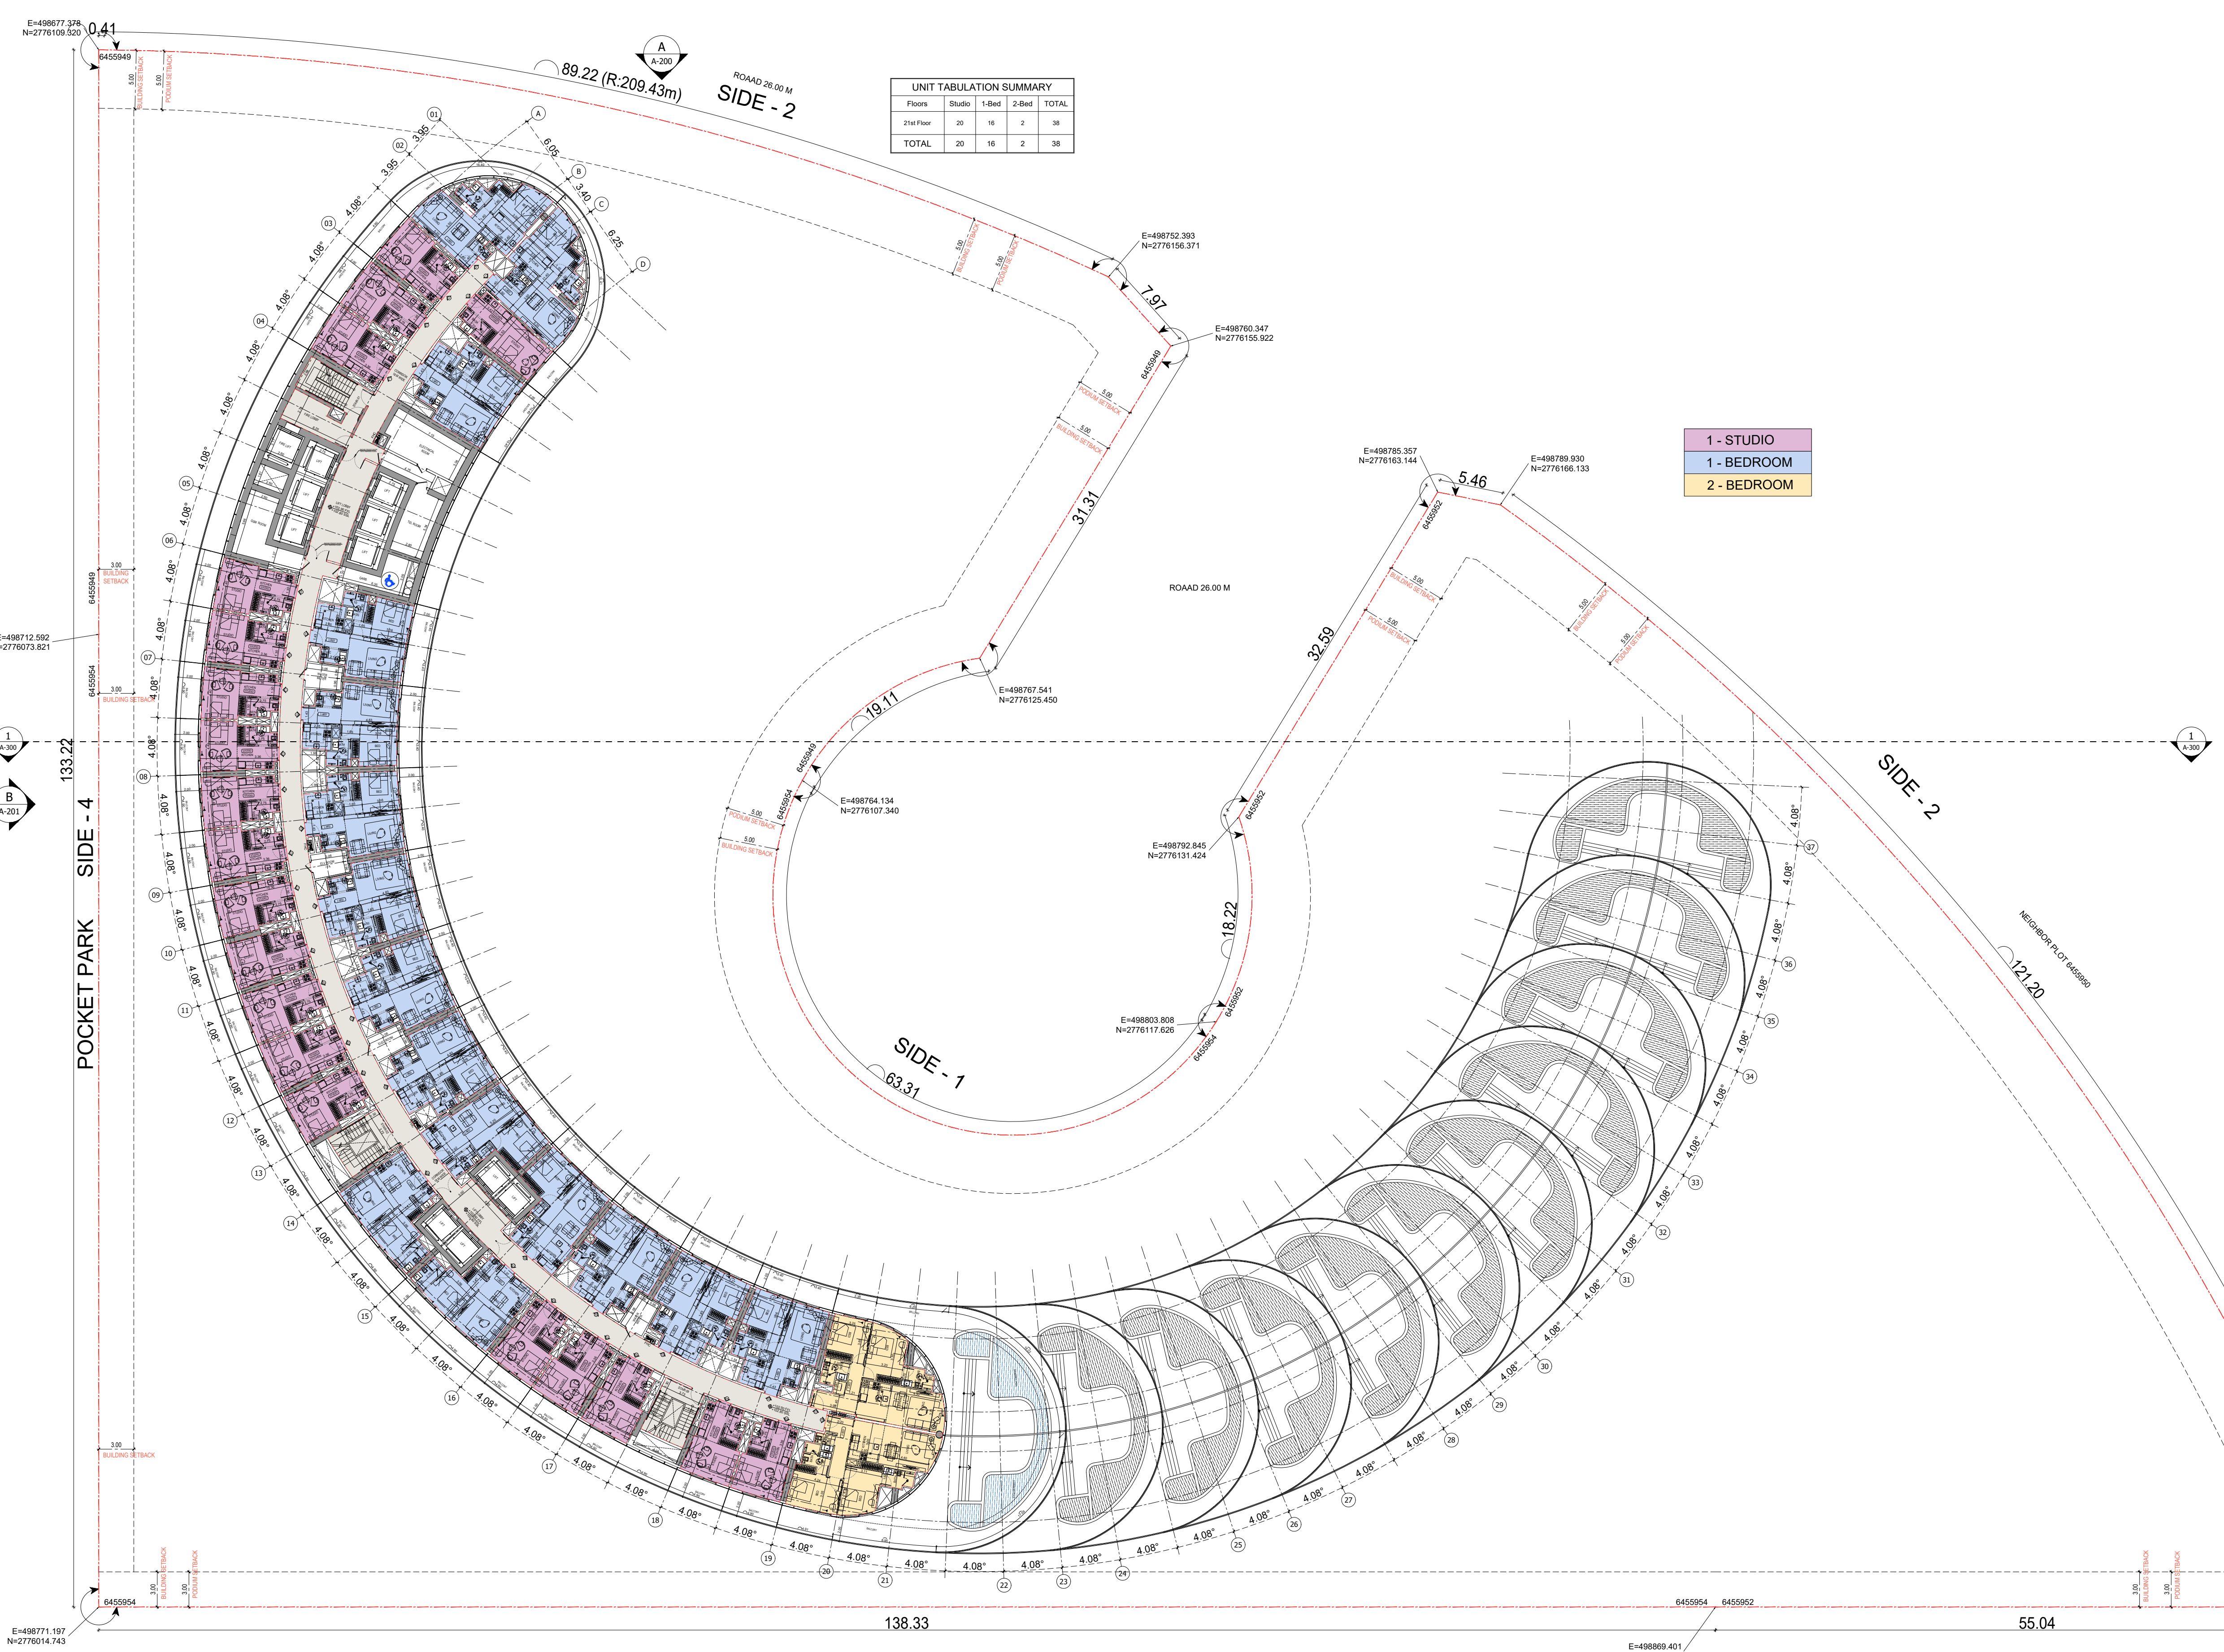

UNIT TABULATION SUMMARY				
Floors	Studio	1-Bed	2-Bed	TOTAL
21st Floor	20	16	2	38
TOTAL	20	16	2	38

- 1 - STUDIO
- 1 - BEDROOM
- 2 - BEDROOM




BINGHATTI SKYFLAME-01

21ST FLOOR PLAN

سلفرستون
للإستشارات الهندسية

SILVER STONE
ENGINEERING CONSULTANTS

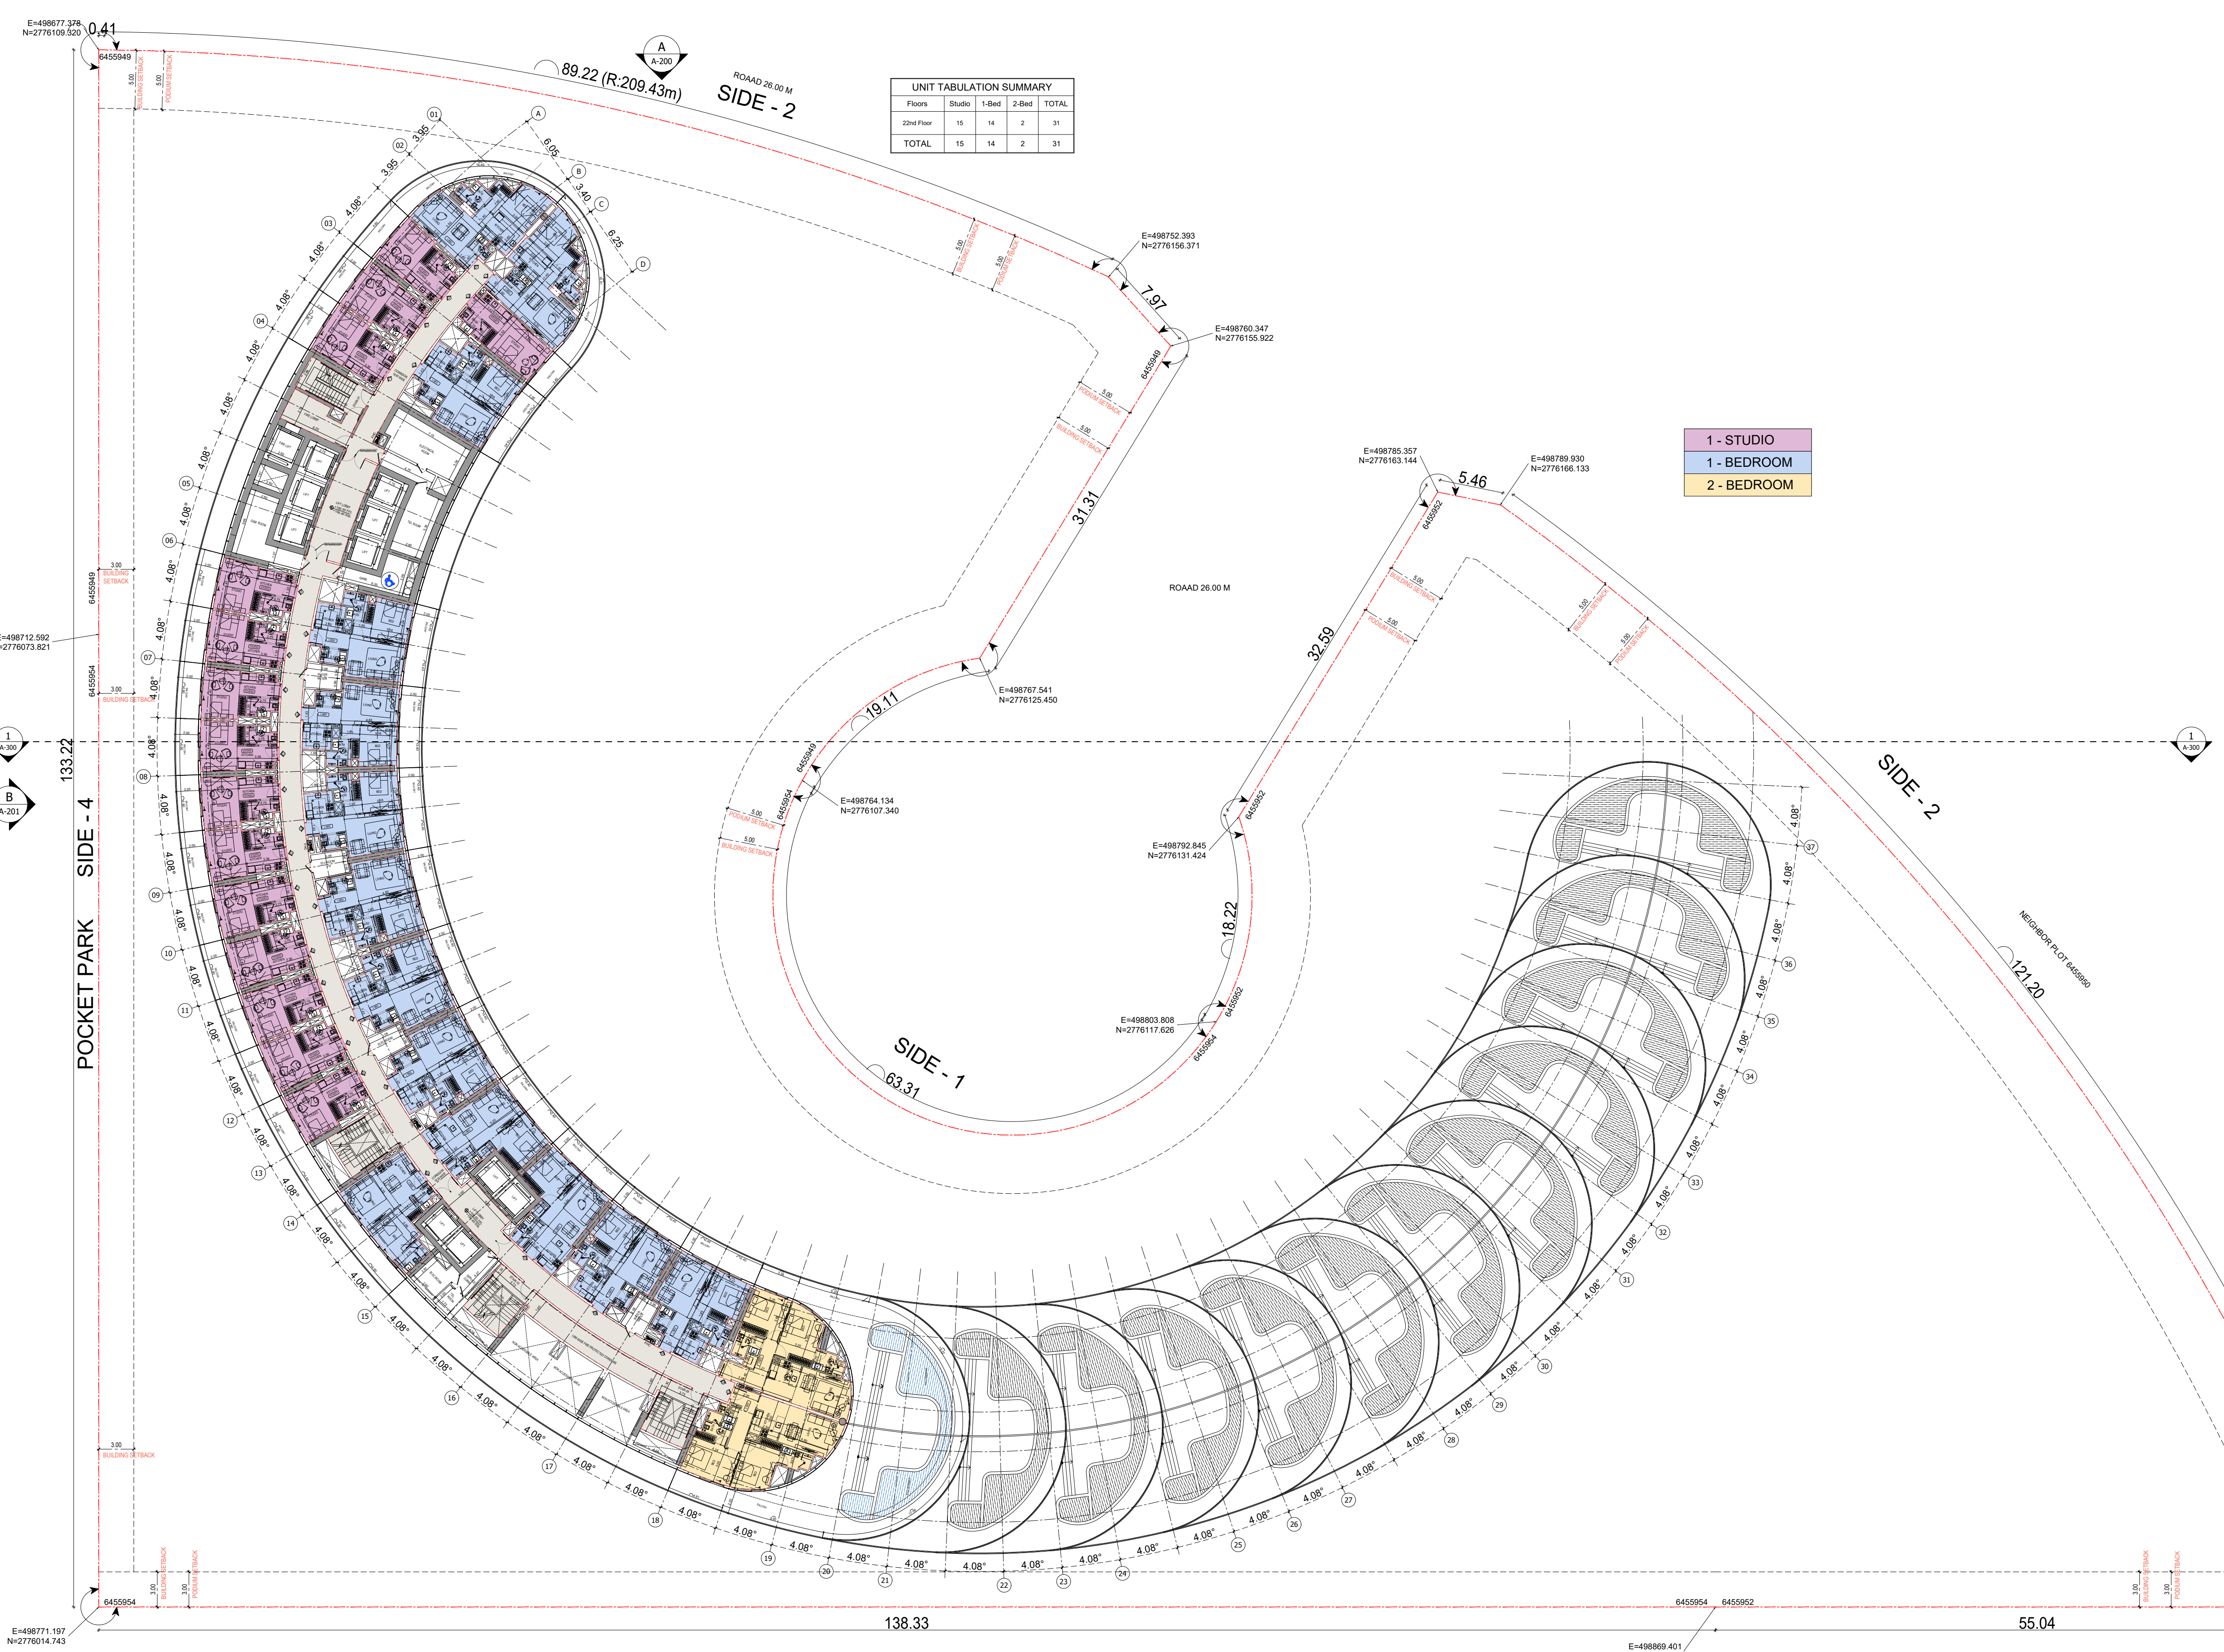

Floors	Studio	1-Bed	2-Bed	TOTAL
22nd Floor	15	14	2	31
TOTAL	15	14	2	31

- 1 - STUDIO
- 1 - BEDROOM
- 2 - BEDROOM




BINGHATTI SKYFLAME-01

22ND FLOOR PLAN

سلفرستون
للإستشارات الهندسية

SILVER STONE
ENGINEERING CONSULTANTS

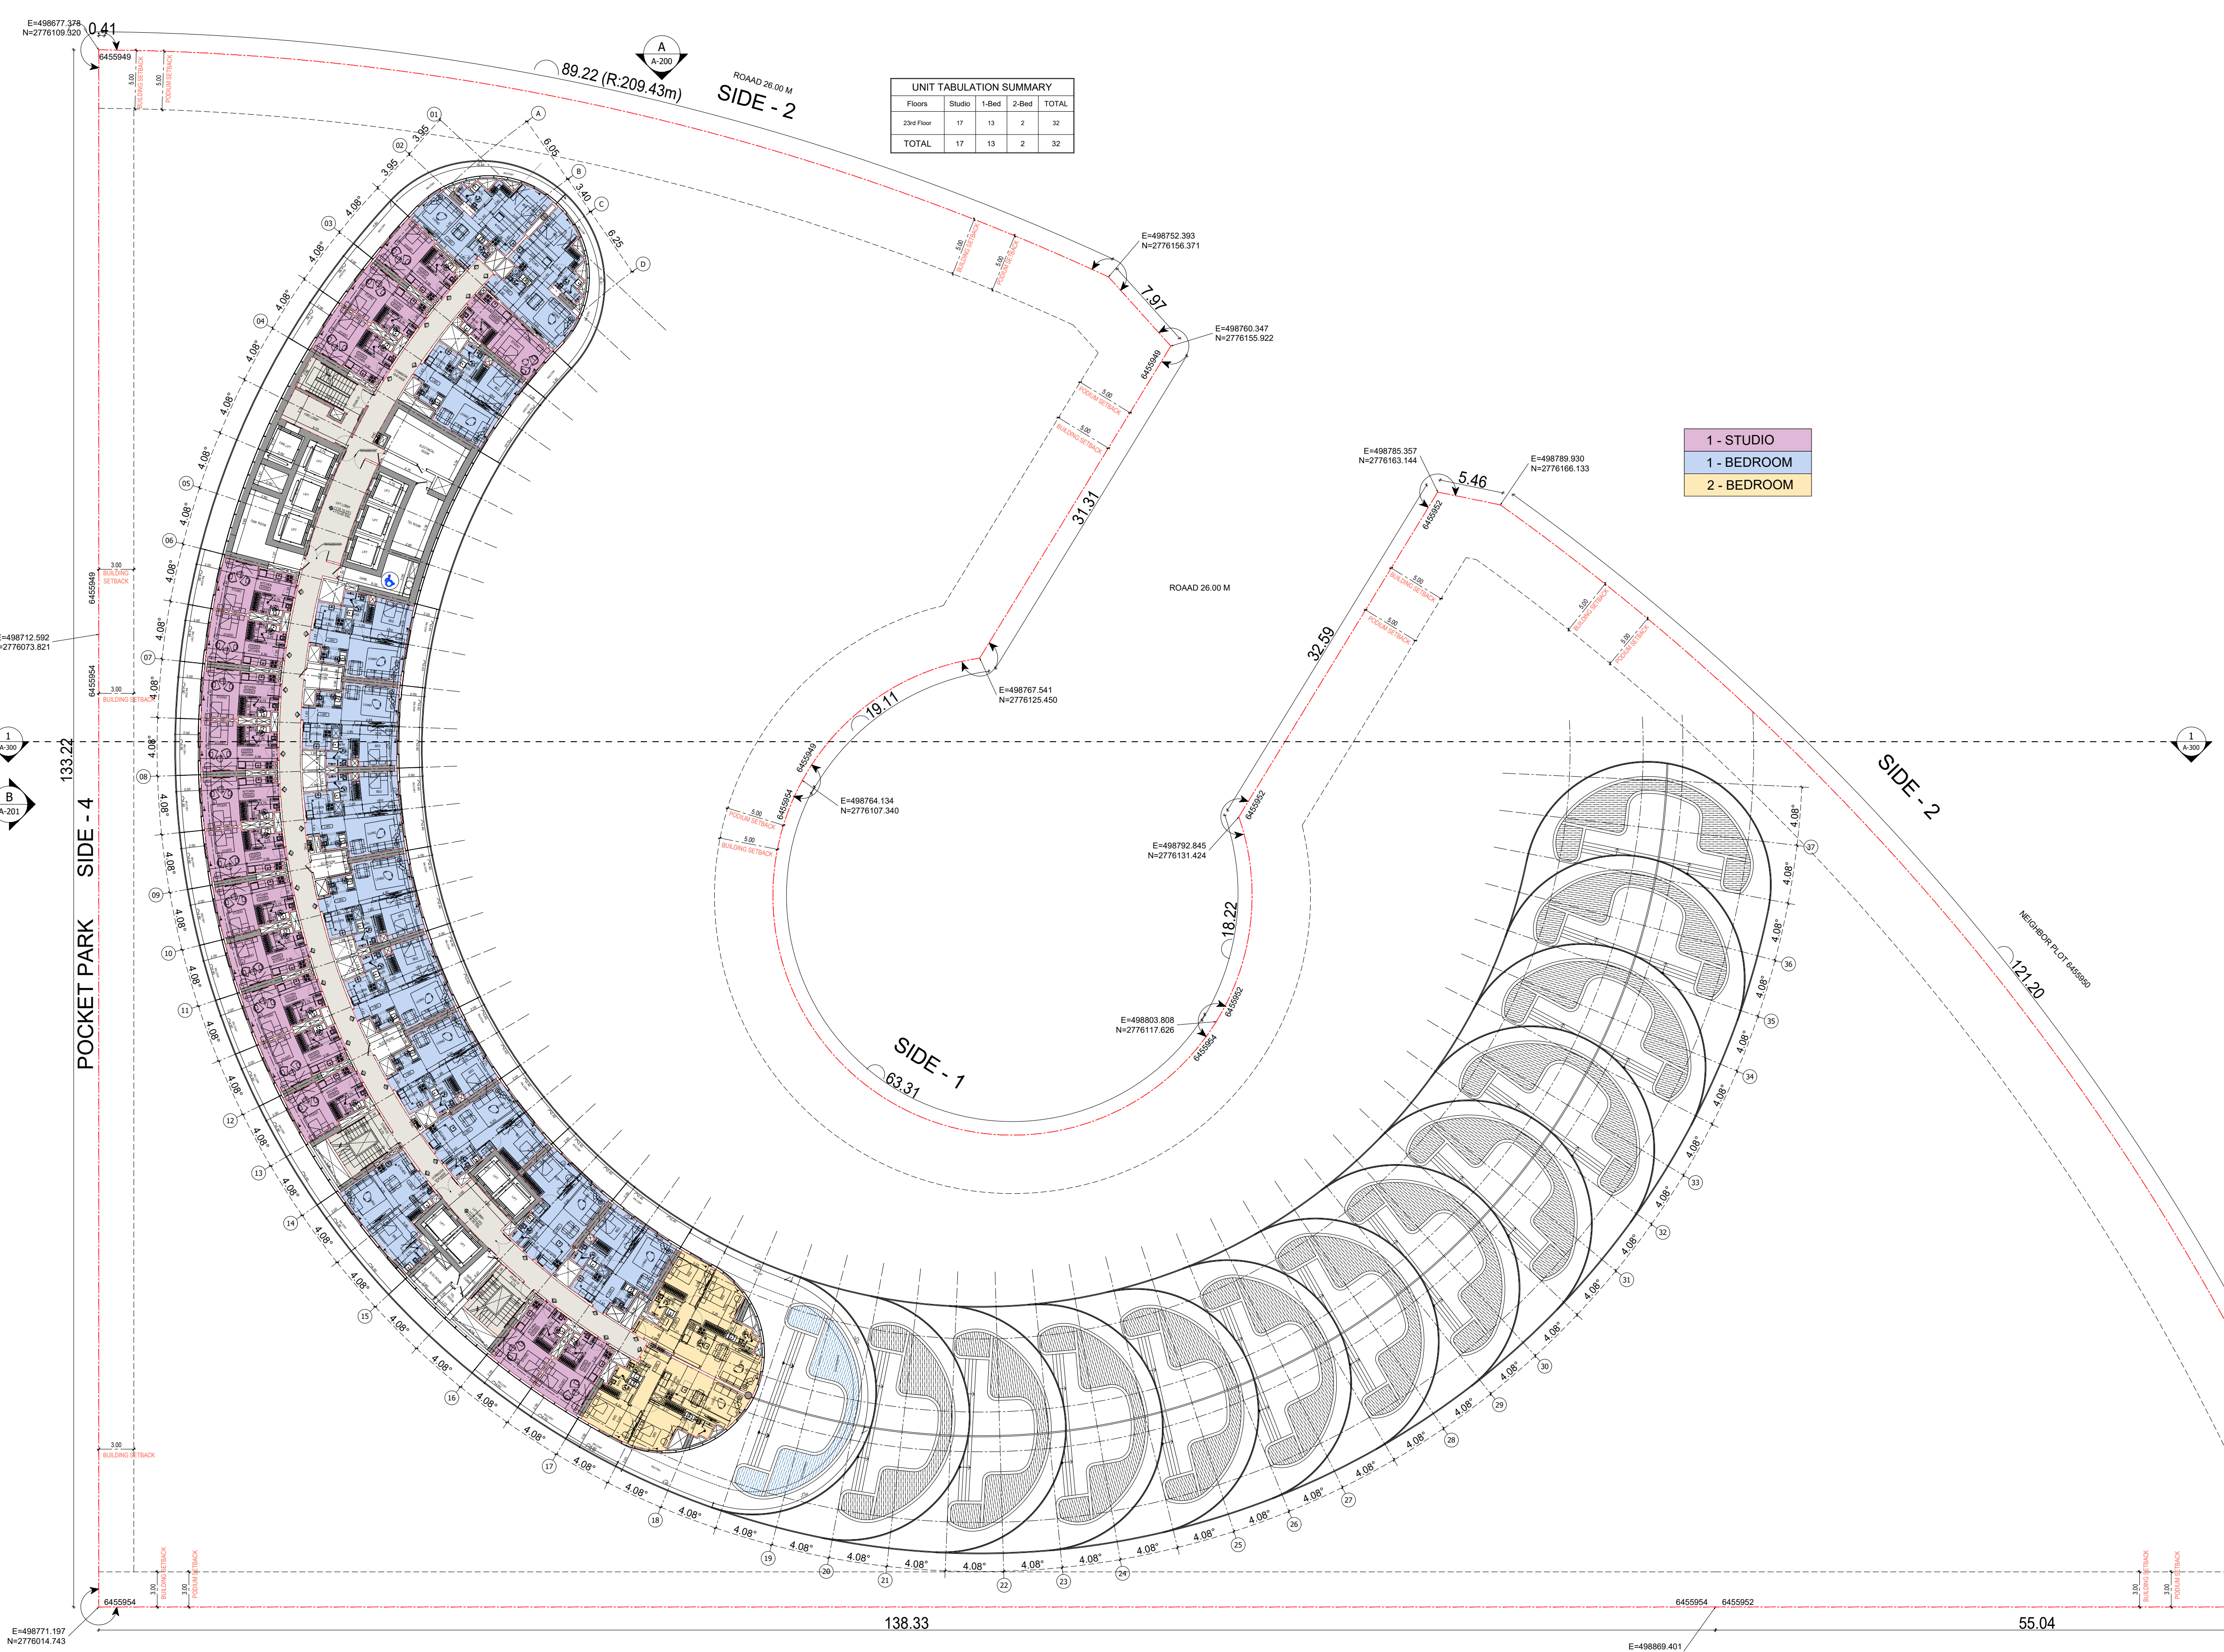

UNIT TABULATION SUMMARY				
Floors	Studio	1-Bed	2-Bed	TOTAL
23rd Floor	17	13	2	32
TOTAL	17	13	2	32

- 1 - STUDIO
- 1 - BEDROOM
- 2 - BEDROOM




BINGHATTI SKYFLAME-01

23RD FLOOR PLAN

سلفرستون
للإستشارات الهندسية

SILVER STONE
ENGINEERING CONSULTANTS

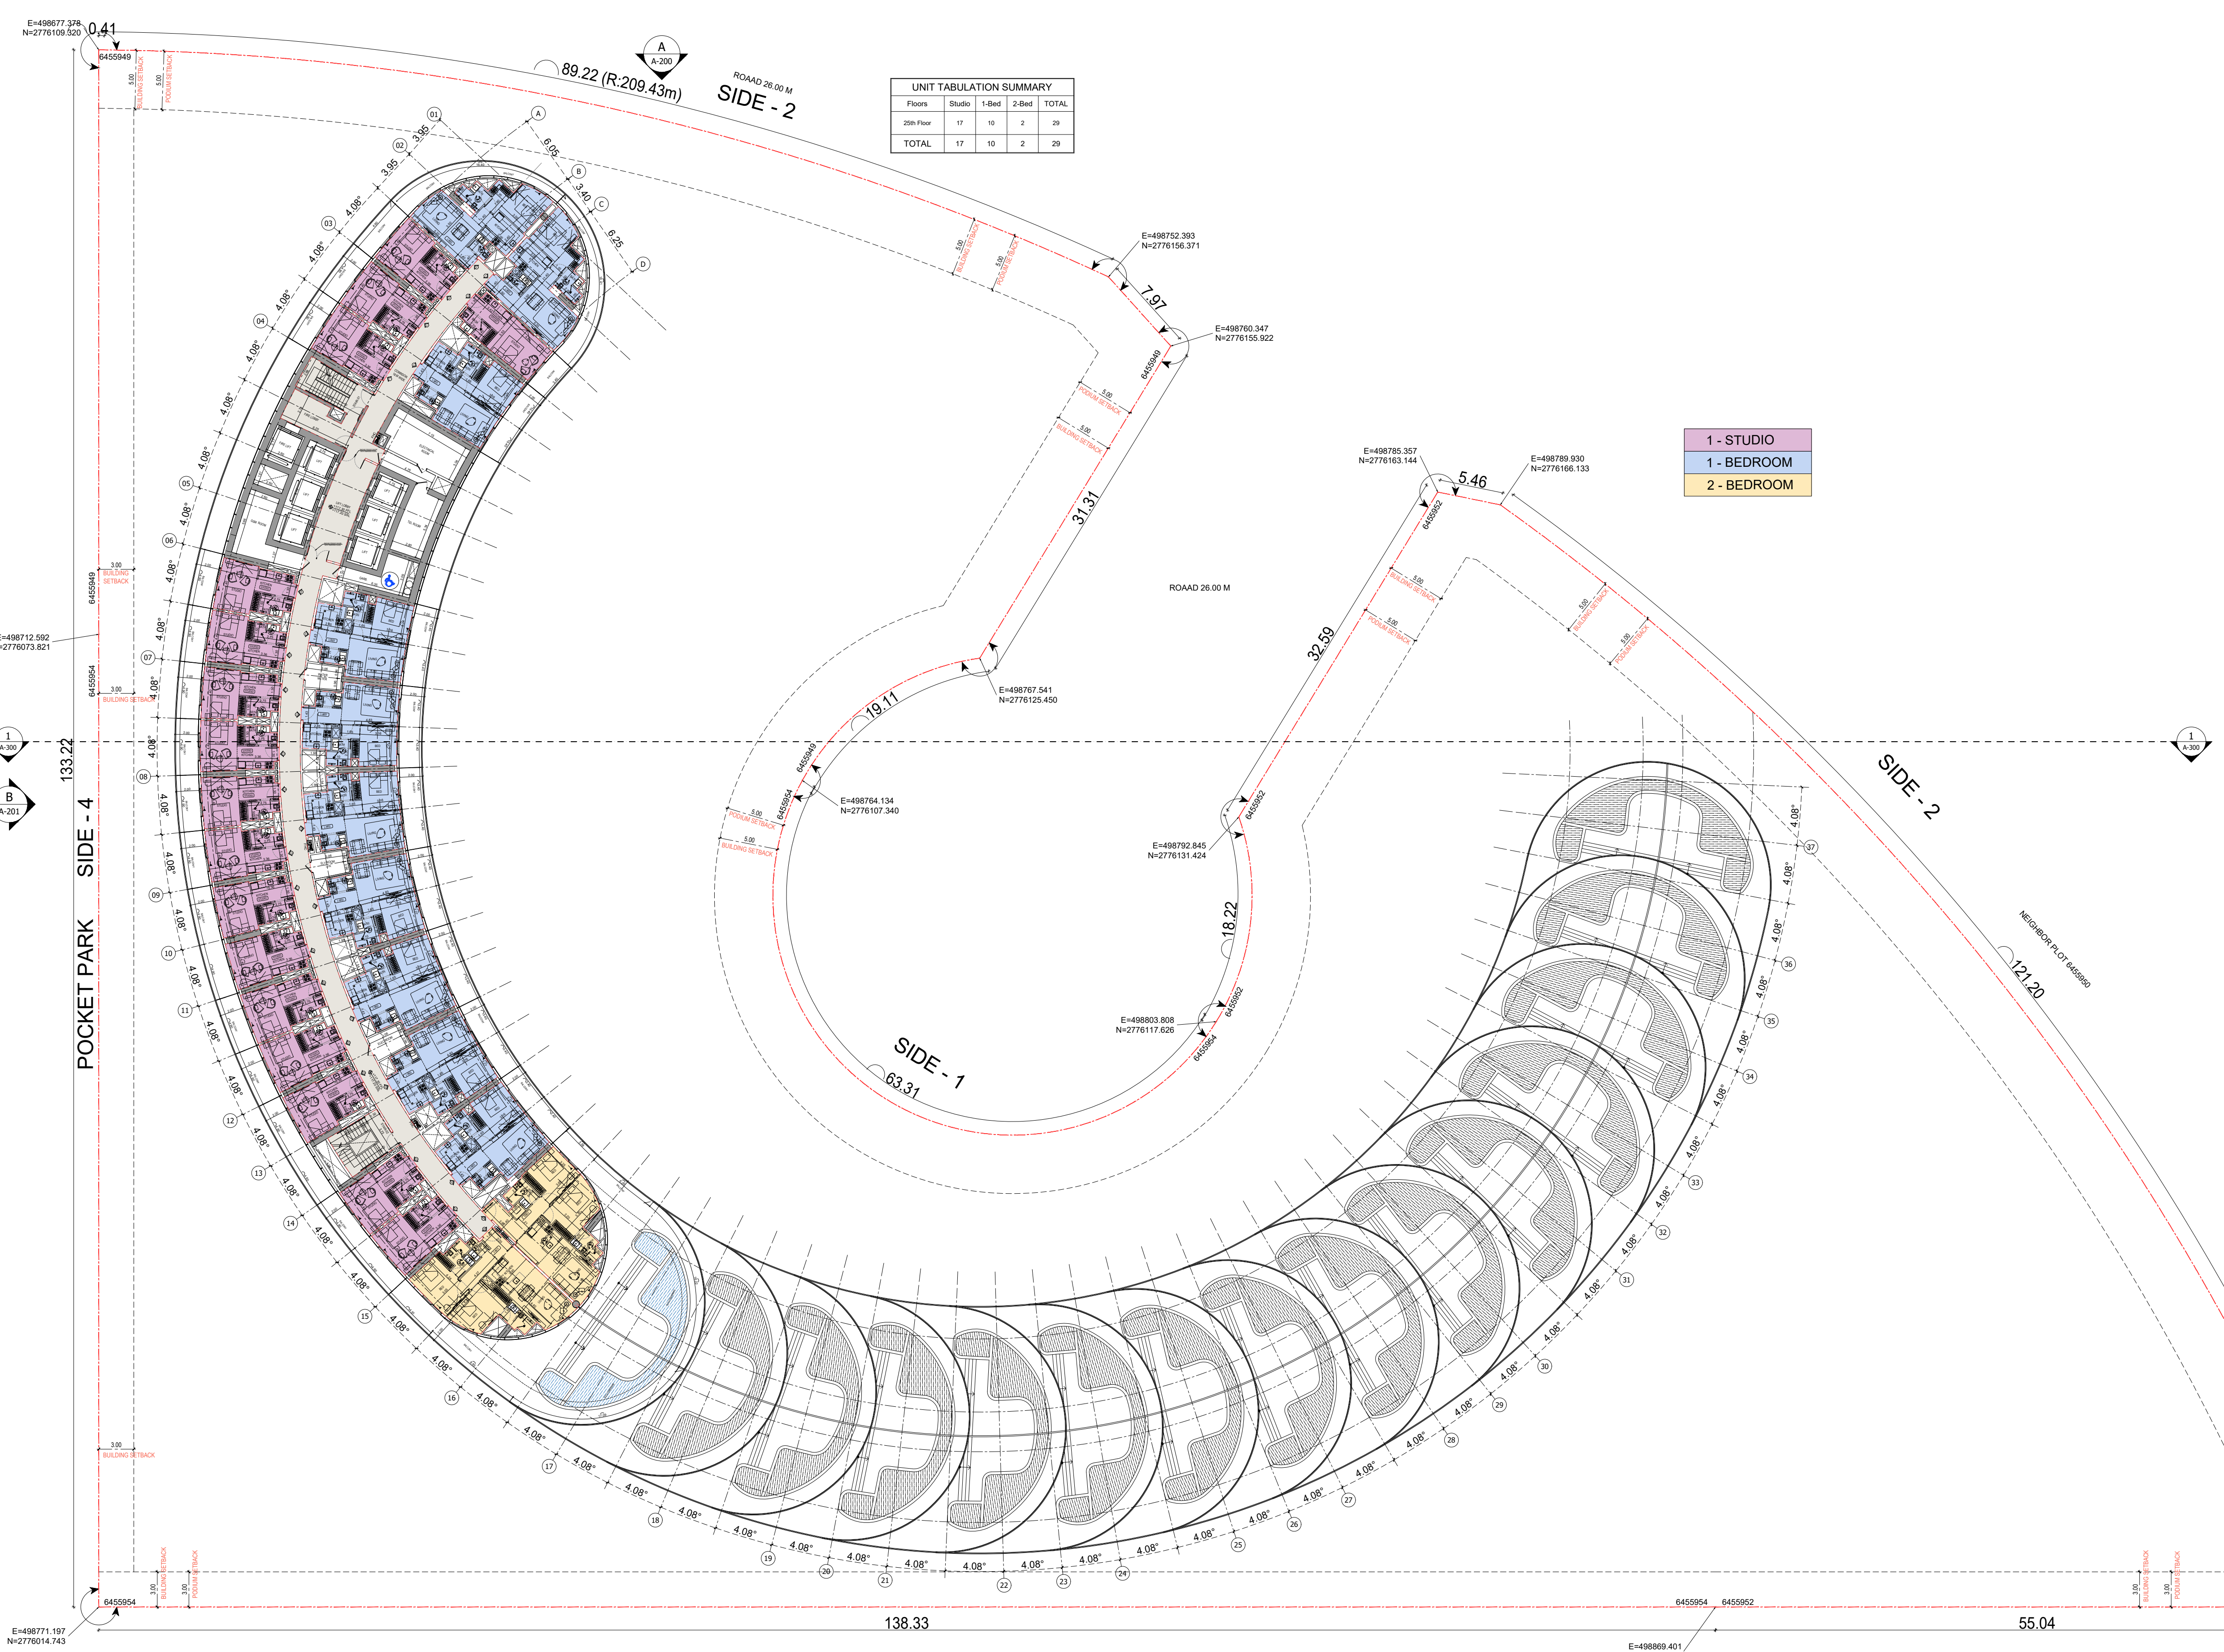


BINGHATTI SKYFLAME-01

25TH FLOOR PLAN

سلفرستون
للإستشارات الهندسية

SILVER STONE
ENGINEERING CONSULTANTS

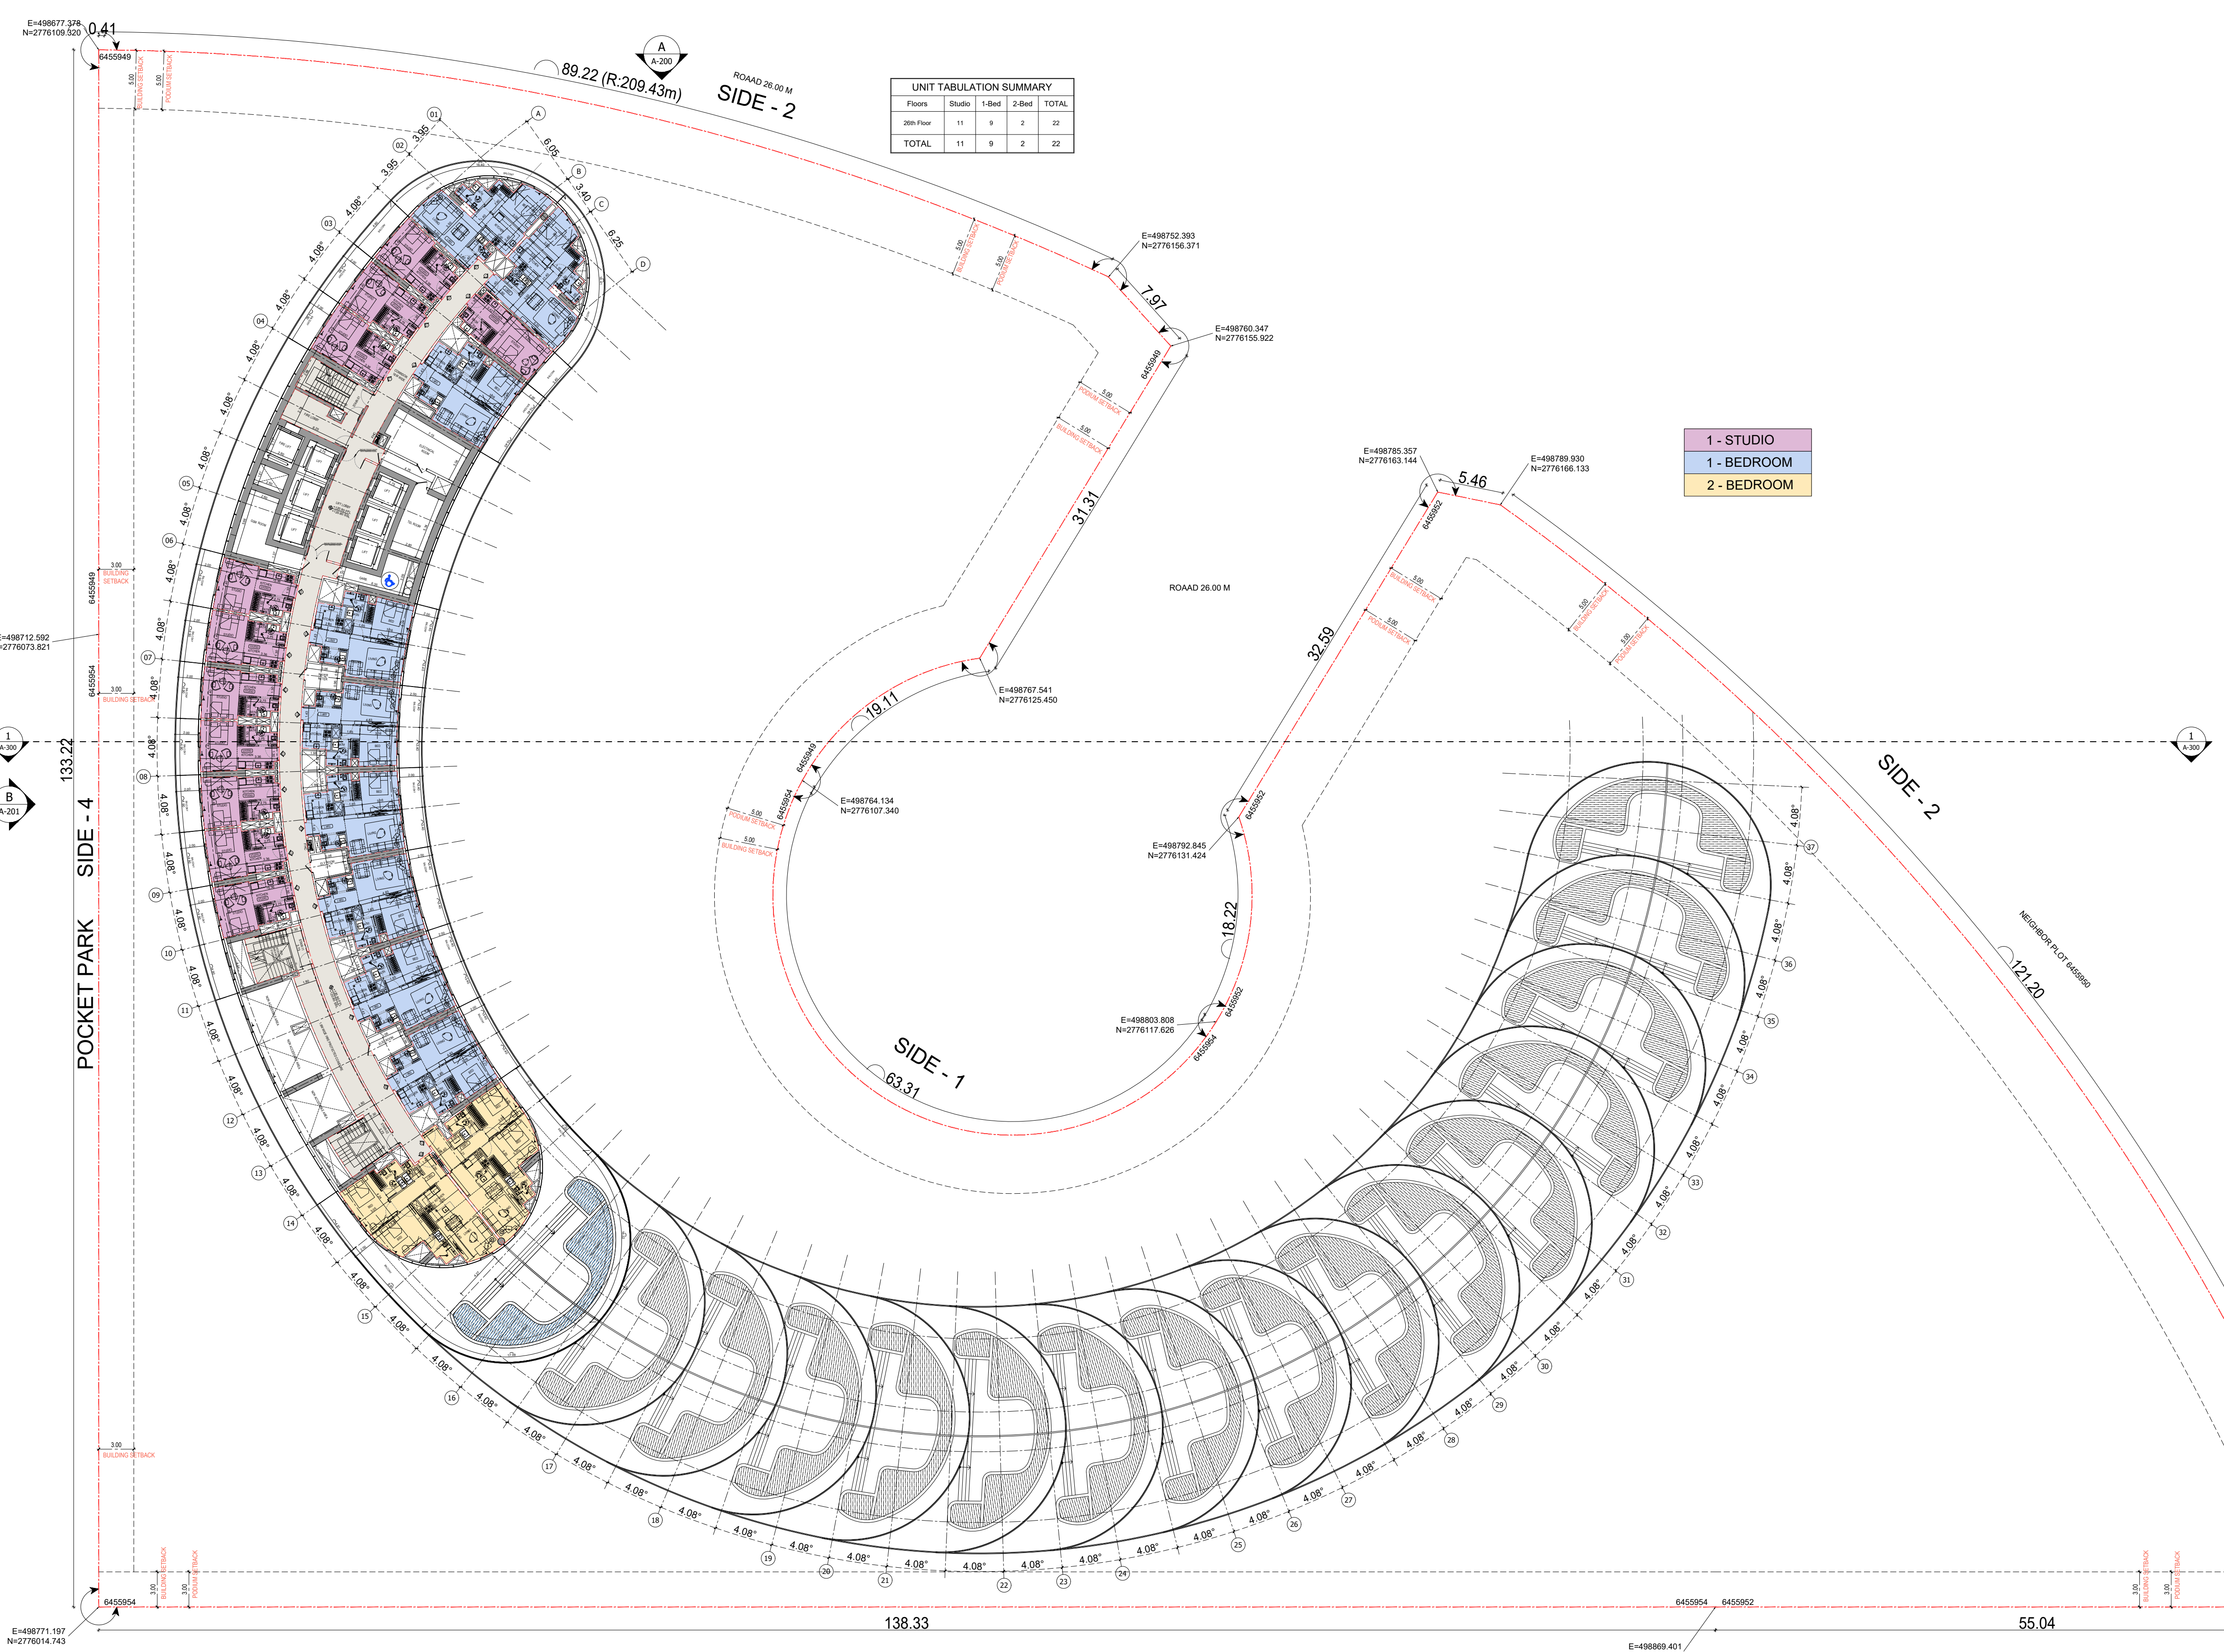


BINGHATTI SKYFLAME-01

26TH FLOOR PLAN

سلفرستون
للإستشارات الهندسية

SILVER STONE
ENGINEERING CONSULTANTS



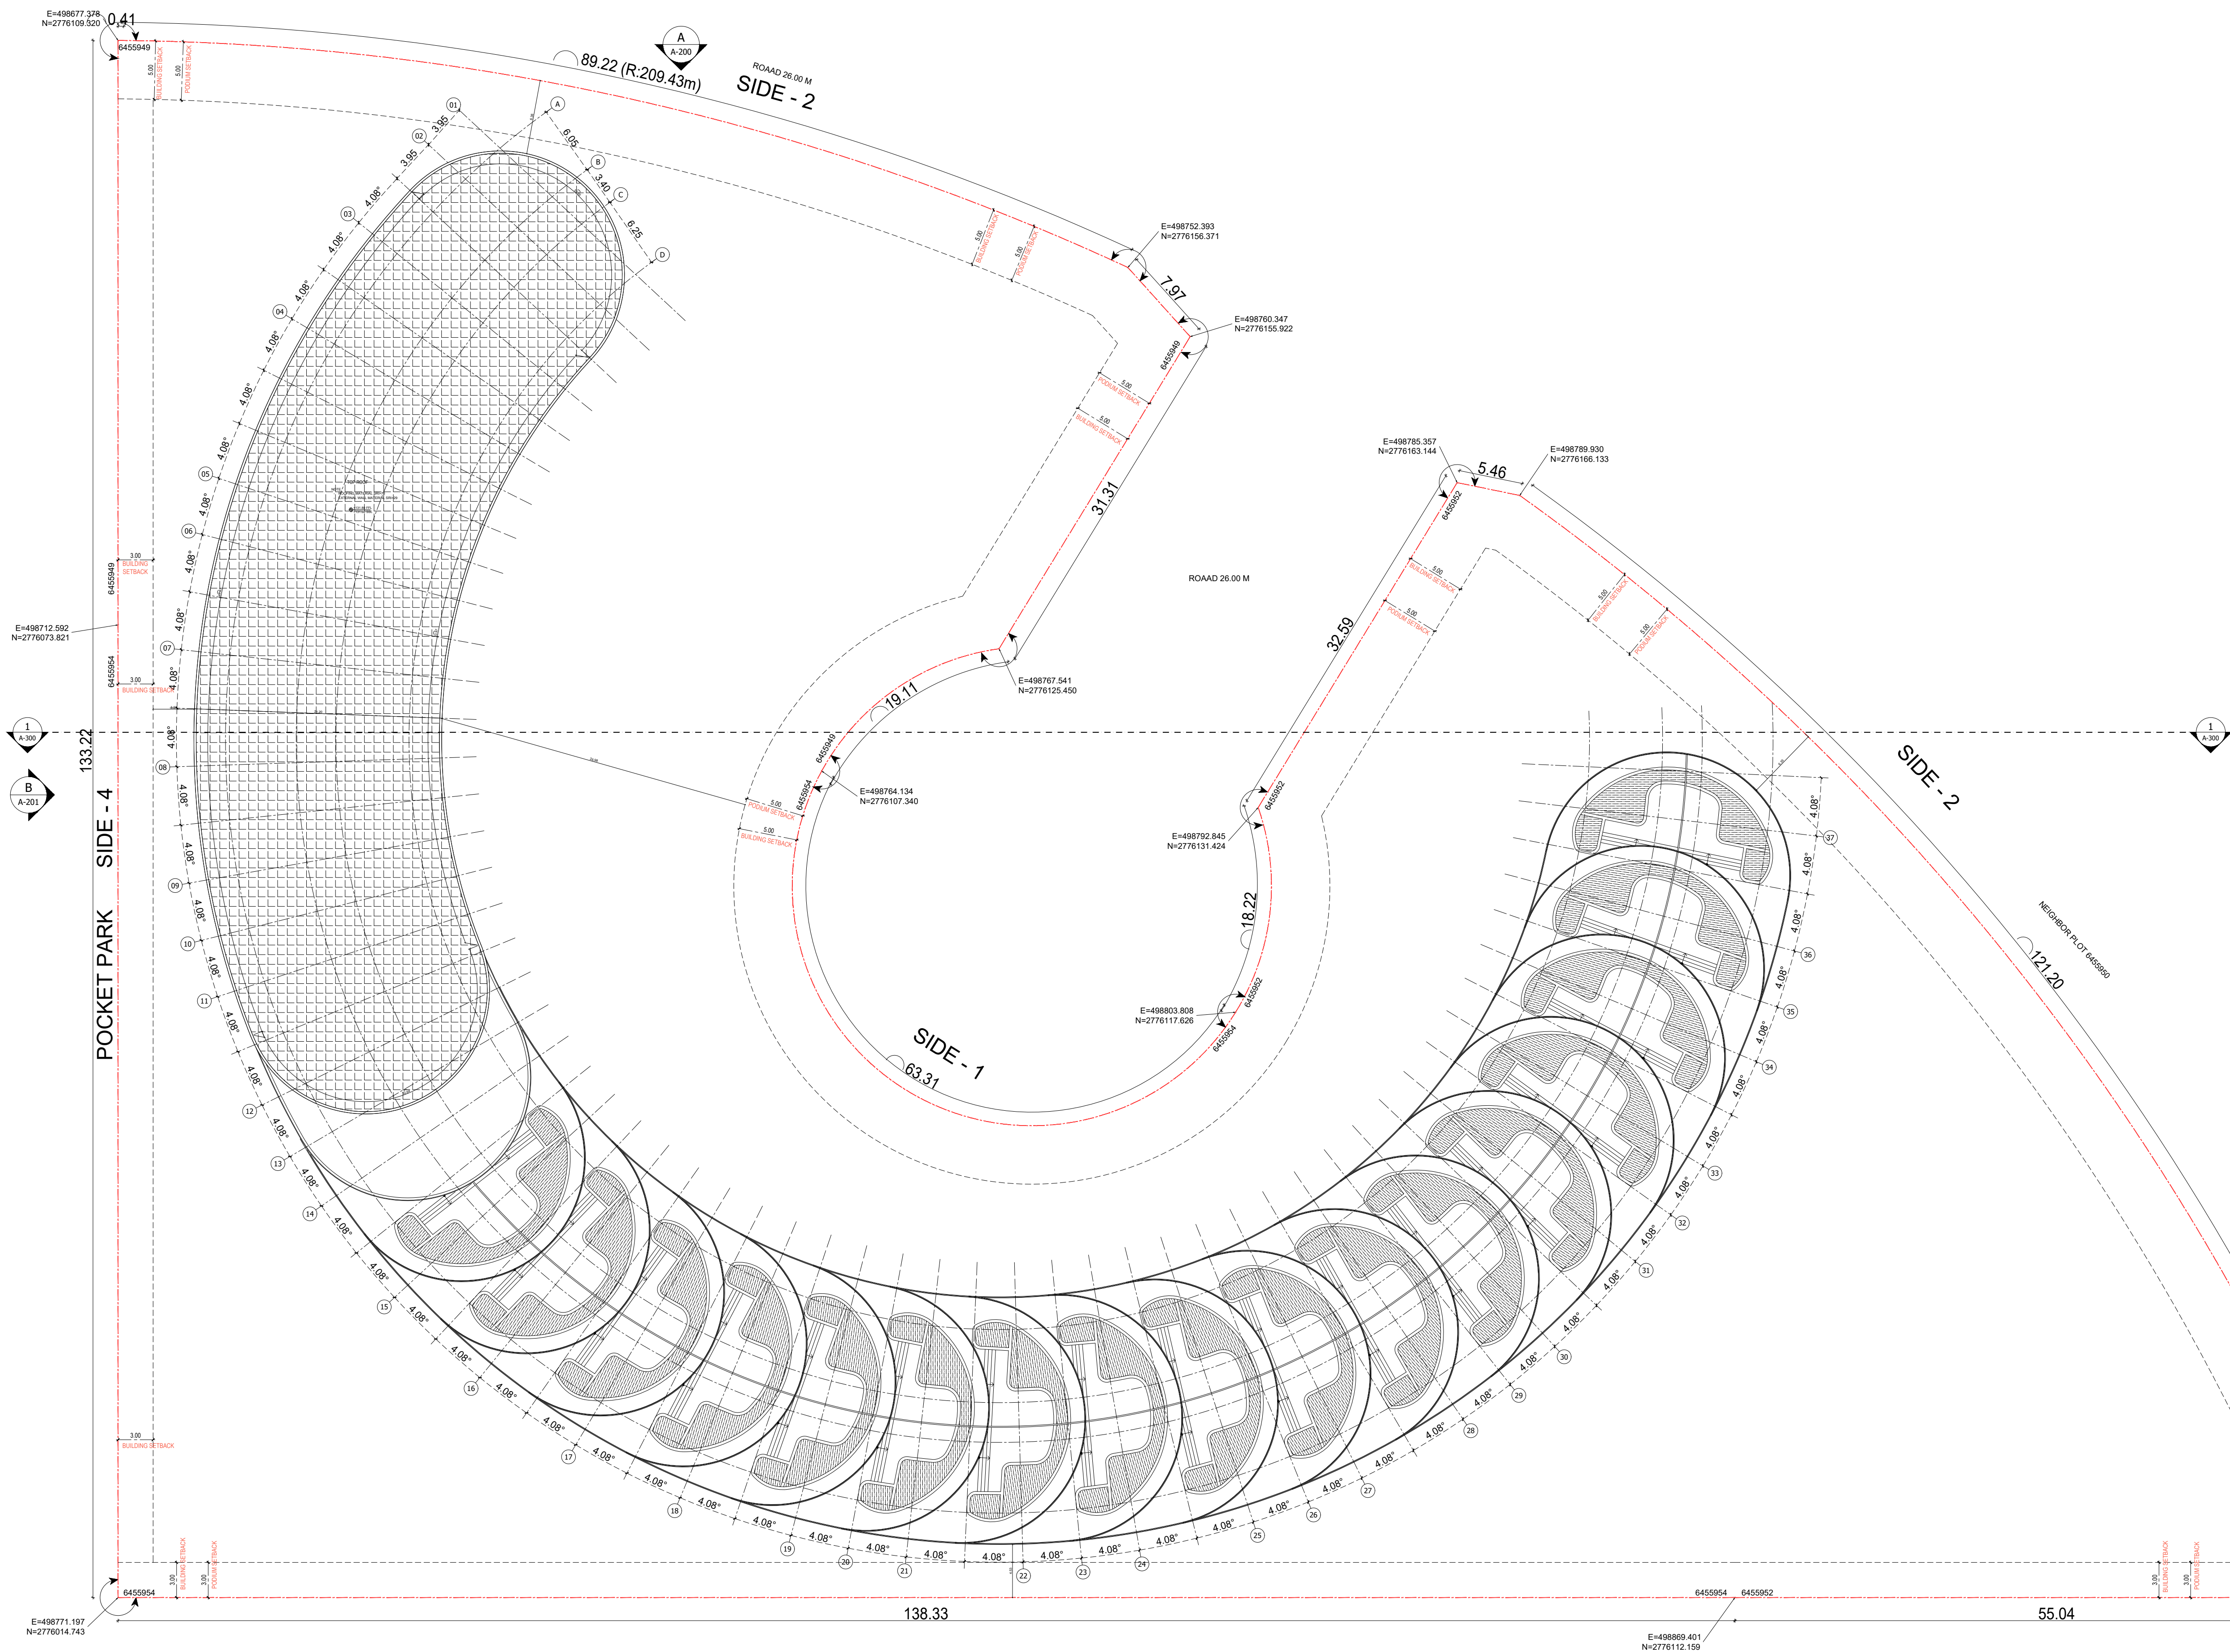

BINGHATTI SKYFLAME-01

TOP ROOF FLOOR PLAN

سلفرستون
للإستشارات الهندسية



SILVER STONE
ENGINEERING CONSULTANTS